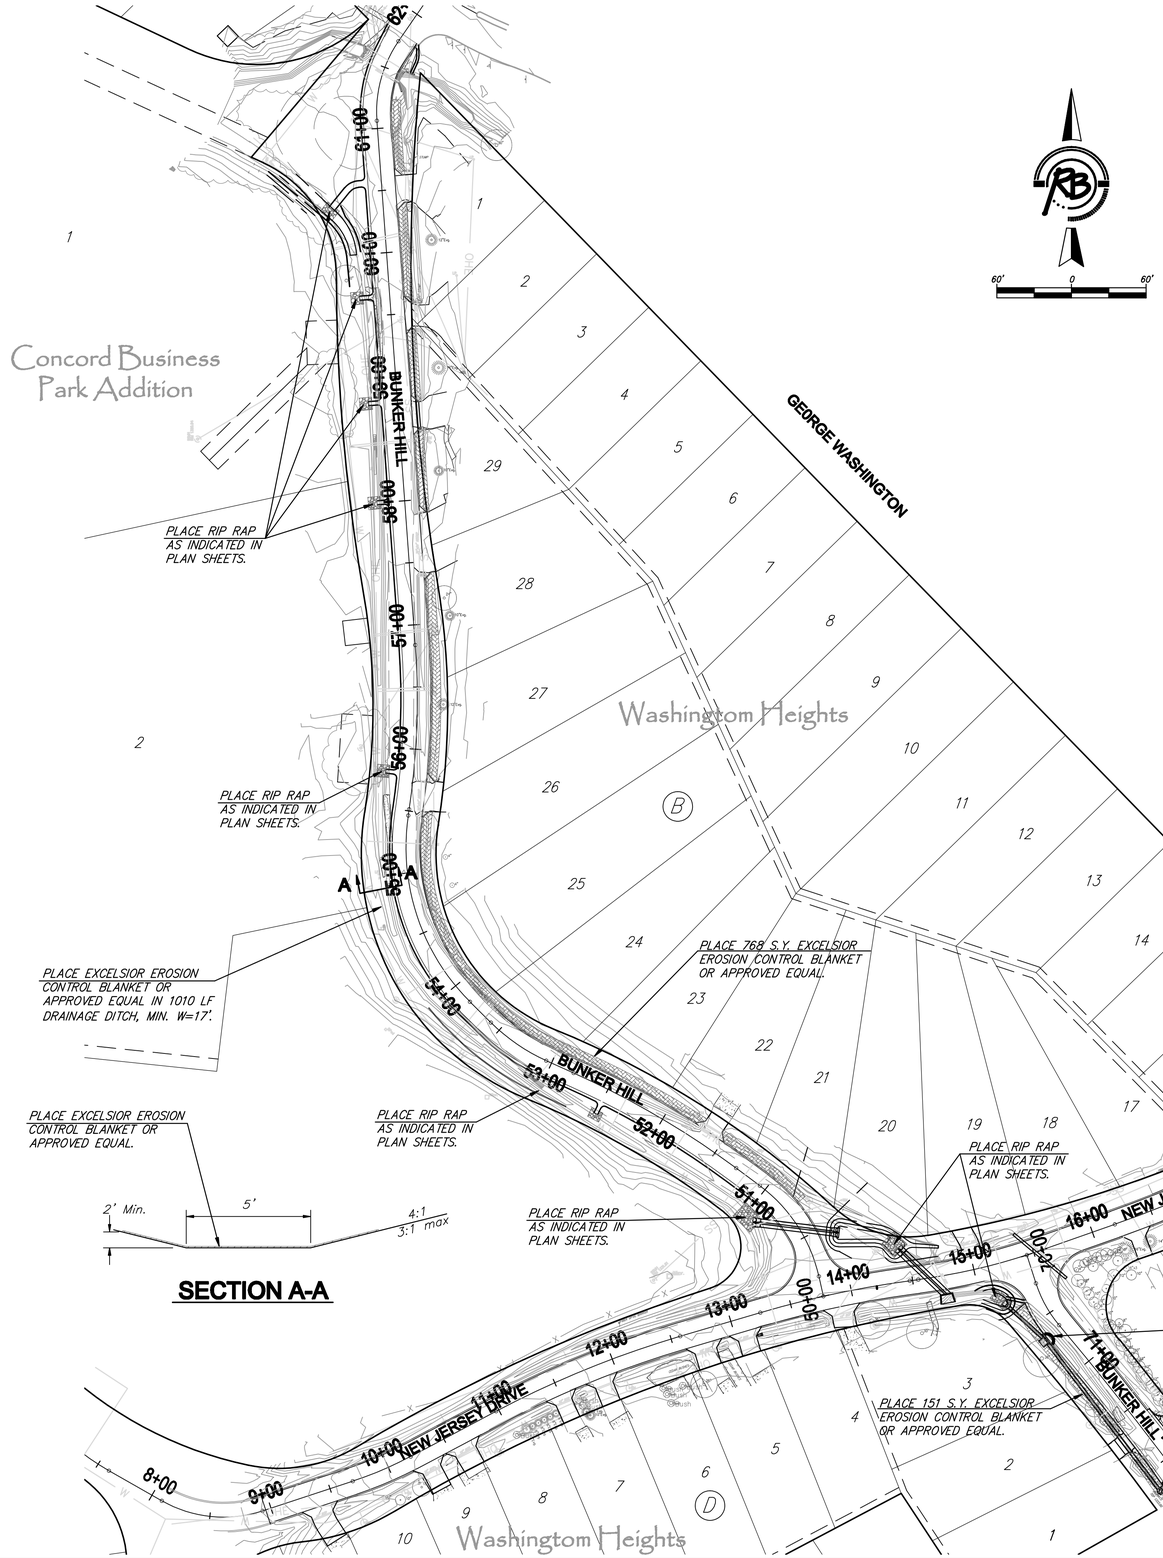

SECTION A-A

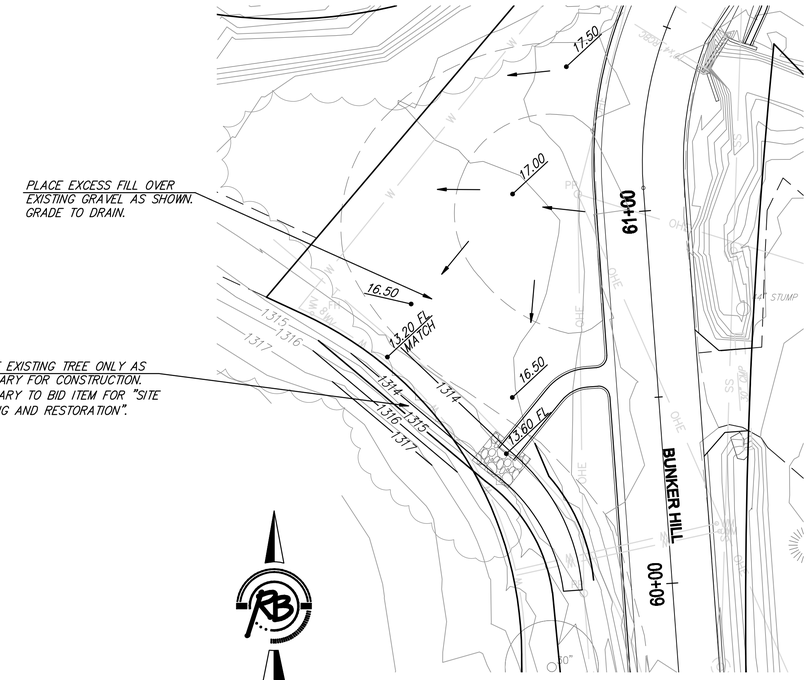

GRADING DETAIL

LEGEND
- DITCH CHECK
- CURB INLET PROTECTION
- SILT FENCE
- RIP RAP
- EROSION CONTROL BLANKET

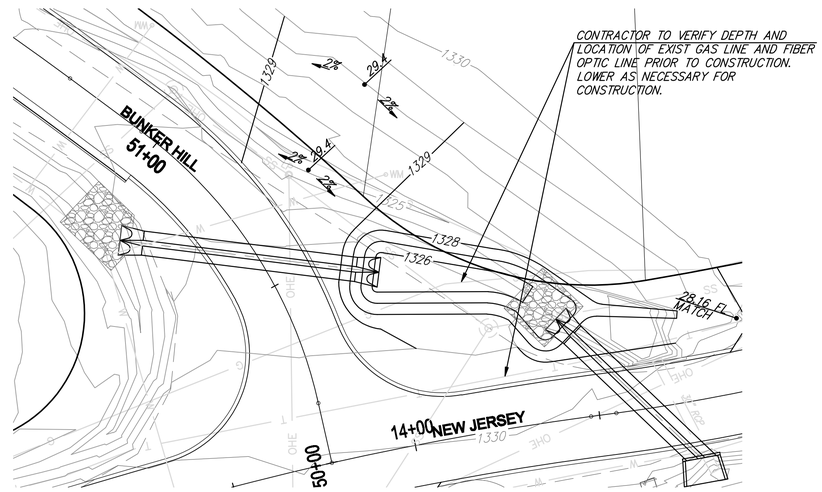

GRADING DETAIL

WASHINGTON HEIGHTS
EROSION CONTROL PLAN
WICHITA, KANSAS

Ruggles & Bohm, P.A.
Engineering, Surveying, Land Planning
934 North Main
Wichita, Kansas 67203
www.rbkansas.com
(316) 264-6006
(316) 264-6021 fax
E-mail: info@rbkansas.com

DESIGNED AML
DRAWN AML
CHECKED
QUALITY
DATE Apr. 23, 2009

SCALE 1"=60'

SHEET 14 OF 28

DRAWING FILE: Engineering Base [14 Erosion Control Plan]

PROJECT NUMBER: 472-84783