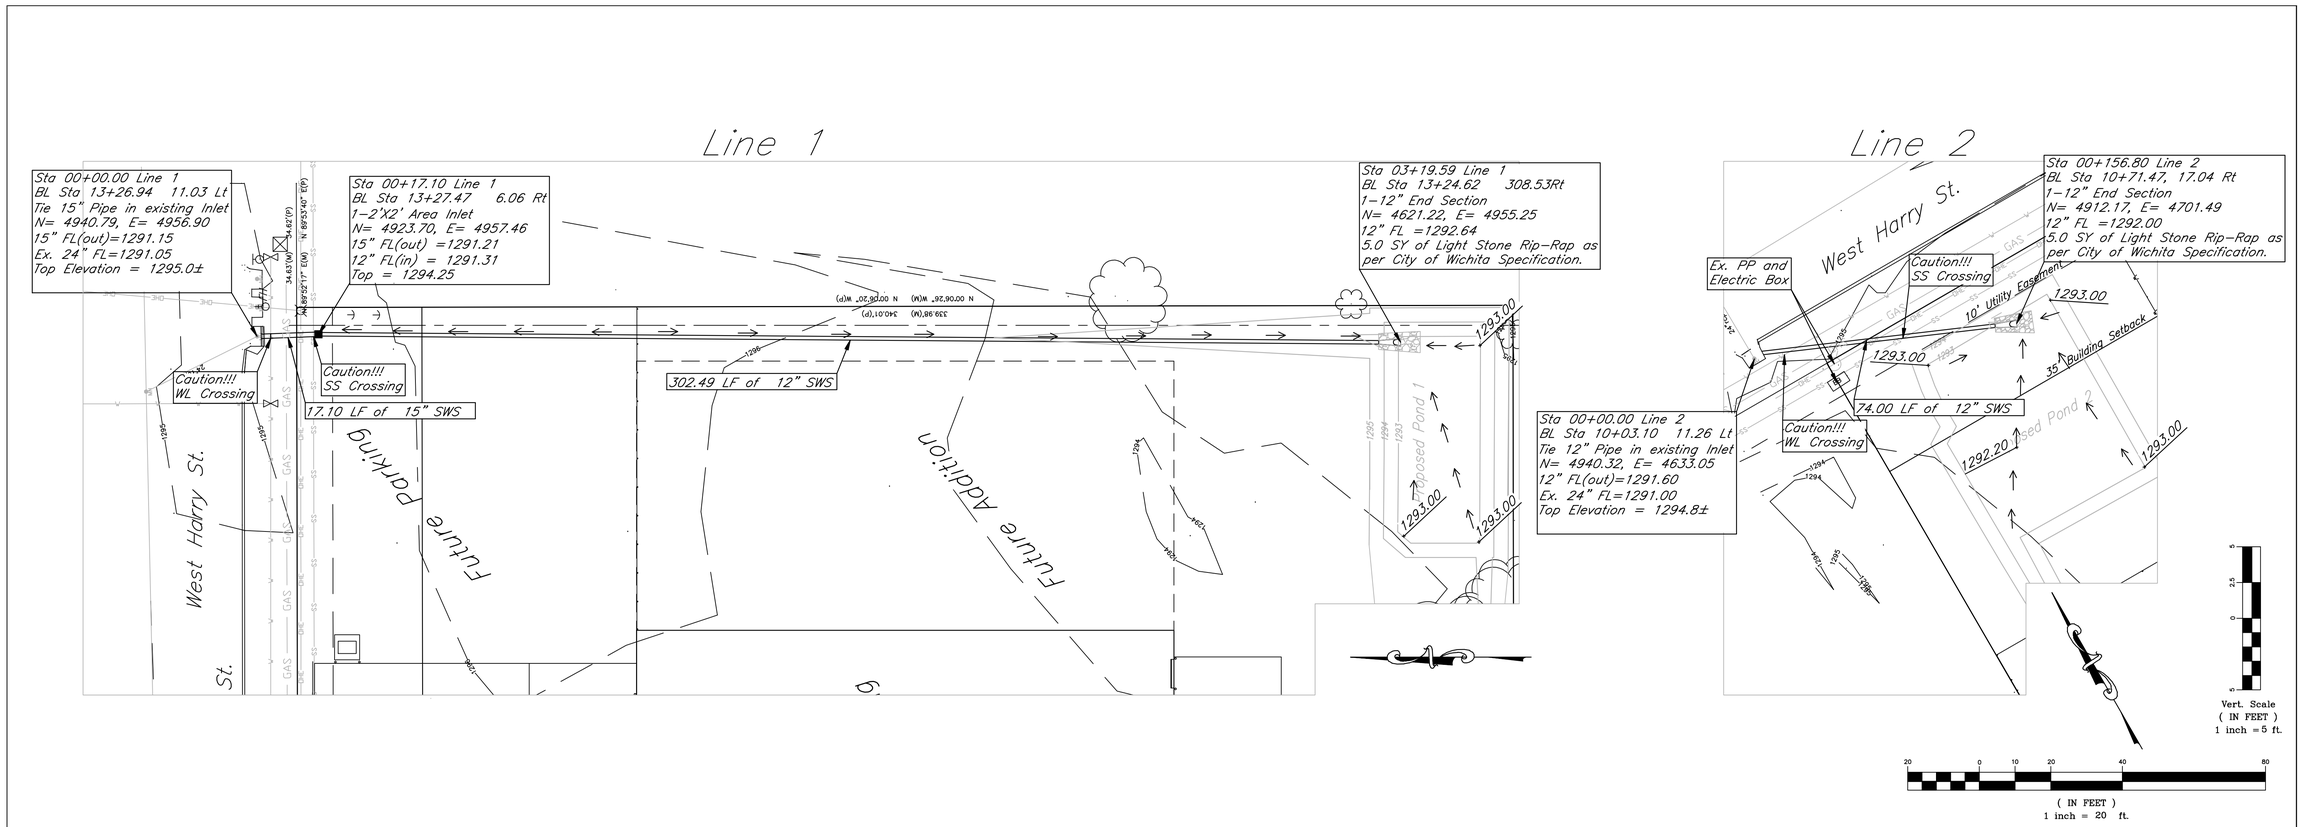

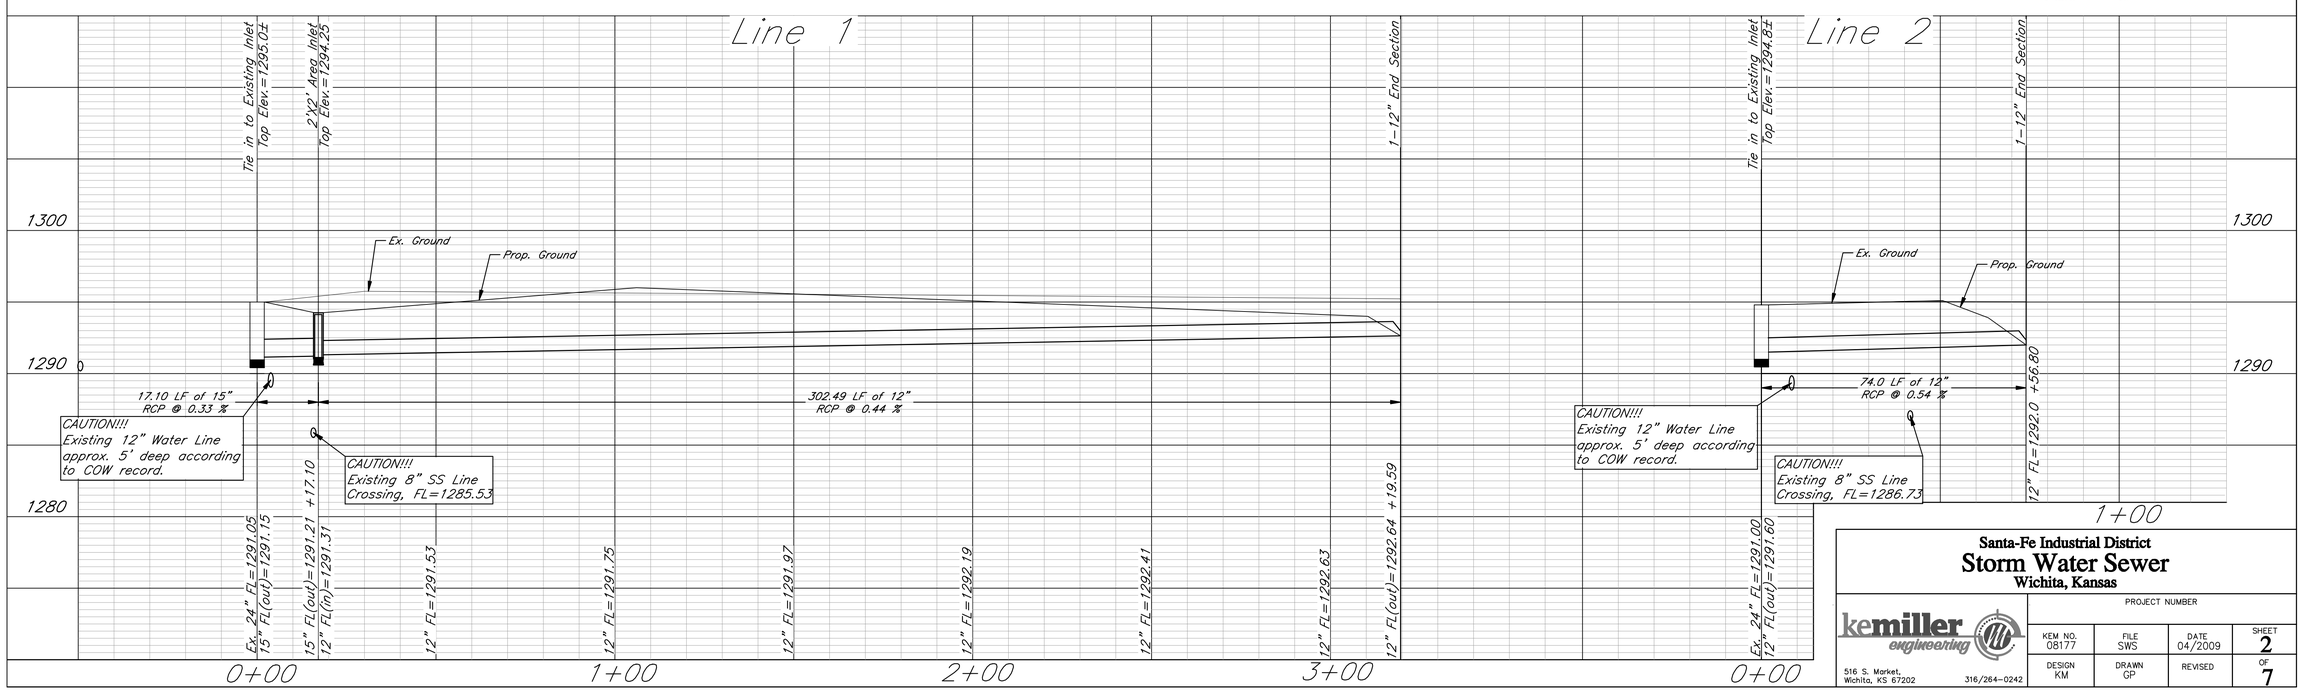

Santa-Fe Industrial District

Storm Water Sewer

Wichita, Kansas

kemiller engineering
516 S. Market,
Wichita, KS 67202
316/264-0242

PROJECT NUMBER			
KEM NO. 08177	FILE SWS	DATE 04/2009	SHEET 2
DESIGN KM	DRAWN GP	REVISED	OF 7