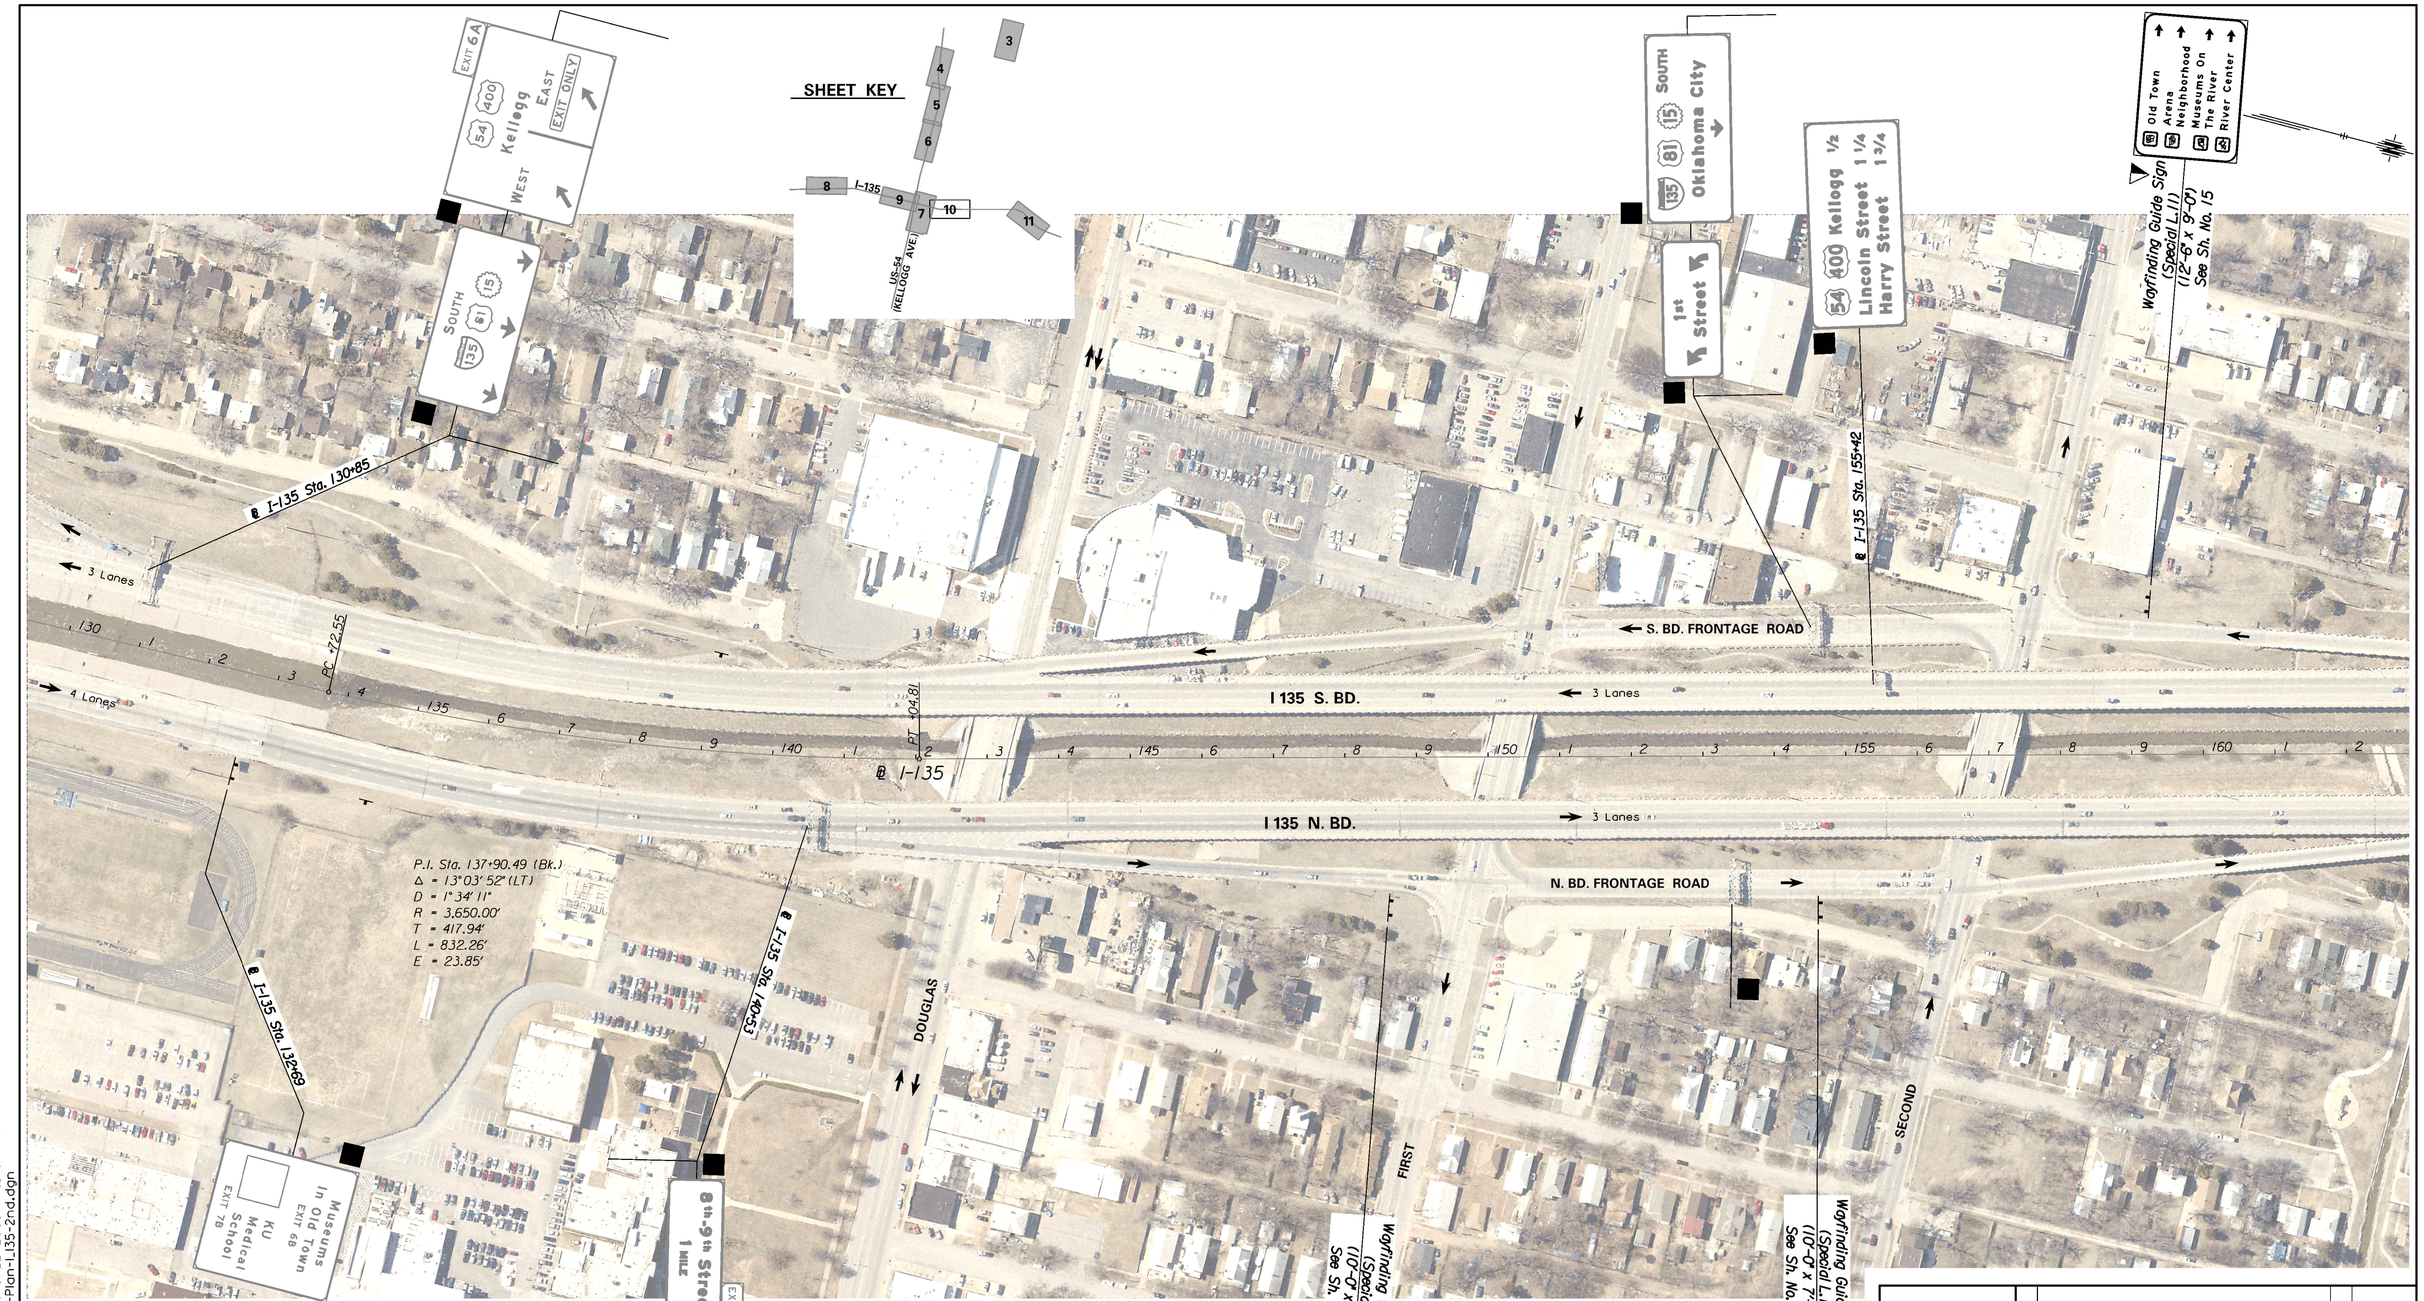

LEGEND

- ■ Existing Sign
- ▼ Mount on Steel Beam Breakaway Post(s)
- ▽ Mount on Existing Post(s)

SCALE

PLAN: Lat. & Long. 100' 0 100' 200'

Plotted By: gdr Date: 9/22/2009 4:54:14 PM
FILE: I:\2009\09213\Plan\09213-Plan-I_135-2nd.dgn

No.	Revision	By	Date

WICHITA WAYFINDING

SIGN LOCATION PLAN
I-135

JAMES L. ARMOUR, P.E.-CITY ENGINEER
CITY OF WICHITA PROJECT NO. 472-84843A

Professional Engineering Consultants, P.A.
303 S. TOPEKA • WICHITA, KANSAS 67202
316-262-2691 • FAX 316-262-3003

Designed by	DRM	Job No.	09213
Drawn by	GDR	Date	Sept. 2009

Sht. 10 of 37