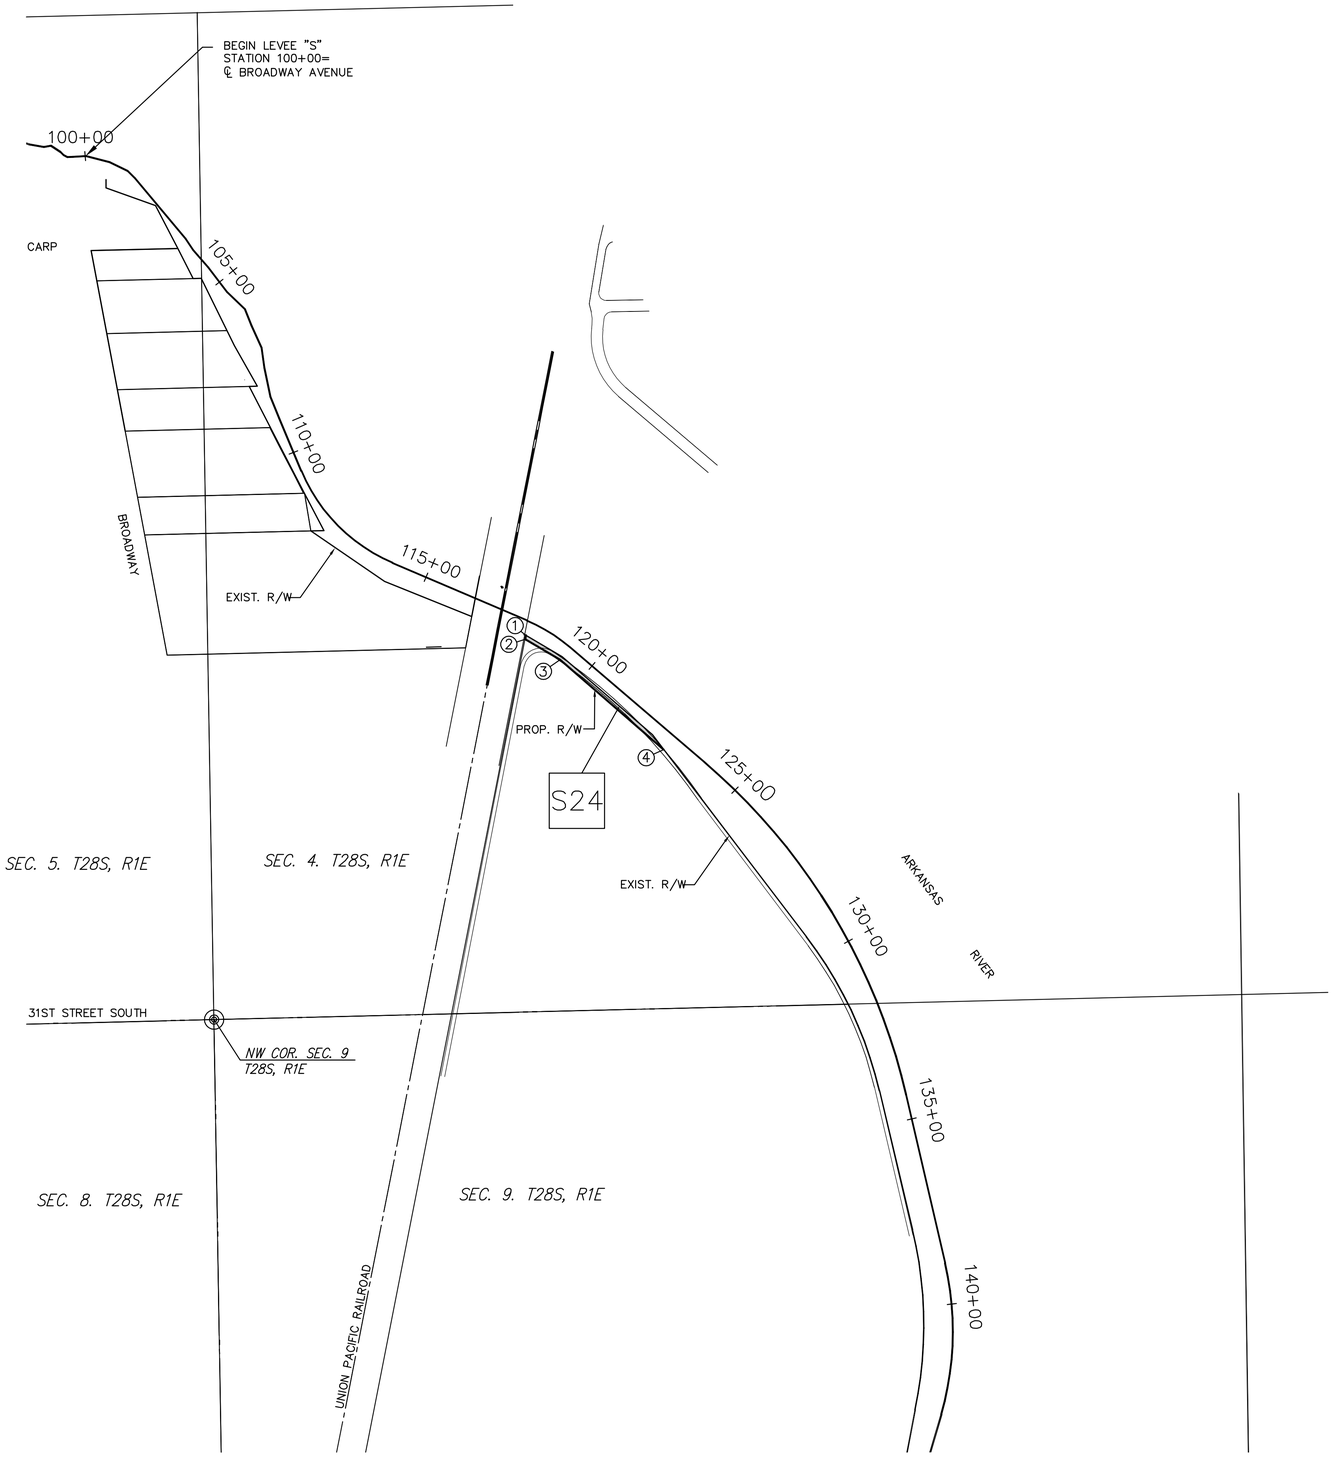

LEGEND

- RIGHT OF WAY LIMIT
- SECTION LINE AND PROPERTY LINE
- (1) BOUNDARY POINT IDENTIFICATION NUMBER
- [S1] LAND ACQUISITION TRACT NUMBER
- ◇1 MAINTENANCE ACCESS POINT IDENTIFICATION NUMBER
- ⬠S1 MAINTENANCE ACCESS NUMBER
- PROPOSED RIGHT OF WAY ACQUISITION

SCALE: 1"=200'

200 0 200 400

LAND ACQUISITION TRACKS

TRACK NO.	OWNER
S24	GO LAKE, INC.
S23	GO LAKE, INC.
S22	STANLEY E. & PHYLLIS J. ALLEN
S21	ROBERT R. GARLICK
S20	PAUL O'NEIL
S1	GENE M. & BARBARA J. CAMPBELL
S2	CHARLES M. & MARILYN E. CAMPBELL
S3	ROBERT E. & ROY W. COOPER
S5	ROBERT E. & ROY W. COOPER
S7a	YSIDRO ADDITION MARK YSIDRO
S8	UNKNOWN
S9a	THE STATE HIGHWAY COMMISSION
S10	RALPH & CHERYL M. SHAVER
S11a	STORAGE HOLDINGS, LLC.
S12	BIEHLER PROPERTIES, LLC.
S13	BIEHLER PROPERTIES, LLC.
S14	KHALDOUN & EMAD BARAKEH
S15	THEODORE W. MAISCH SR. IRREV MARITAL TR
S16a	BONANZA, INC. ETAL.
S17	KENT C. & MARK K. STEINER
S18	KENT C. & MARK K. STEINER
S19	ARK VALLEY CHRISTIAN CHURCH

PROJECT BOUNDARY DATA

ID #	NORTHING	EASTING	STATION	OFFSET
1	1668826.0539	1650670.4371	118+03.57	37.12' Rt.
2	1668815.6535	1650668.3981	118+06.41	47.40' Rt.
3	1668761.6306	1650760.3358	119+25.22	42.63' Rt.
4	1668524.4315	1651034.1150	122+87.46	44.87' Rt.

MARK	DESCRIPTION	DATE	APPR.

MKEC ENGINEERING CONSULTANTS, INC.
411 N. WEBB ROAD
WICHITA, KS. 67206
316-684-9600

CITY OF WICHITA

LEVEE 'S'
WICHITA-VALLEY CENTER LOCAL FLOOD PROTECTION PROJECT
WICHITA, KANSAS

PREPARED FOR
THE CITY OF WICHITA, KANSAS
455 N. MAIN STREET
WICHITA, KANSAS 67202

DESIGNED BY: JAY R. ANGLEMYER		DATE: 09/Oct/12
DWN BY: STAFF	CKD BY: STAFF	APP BY: JRA
FILE NAME:		
z:\CIVIL\07866\dwg\TITLE\07866_ROW #1		
MKEC PROJ. NO. 0701040866		

LEVEE S
RIGHT-OF-WAY
PLAN

G-1.06

SHEET 7 OF 64