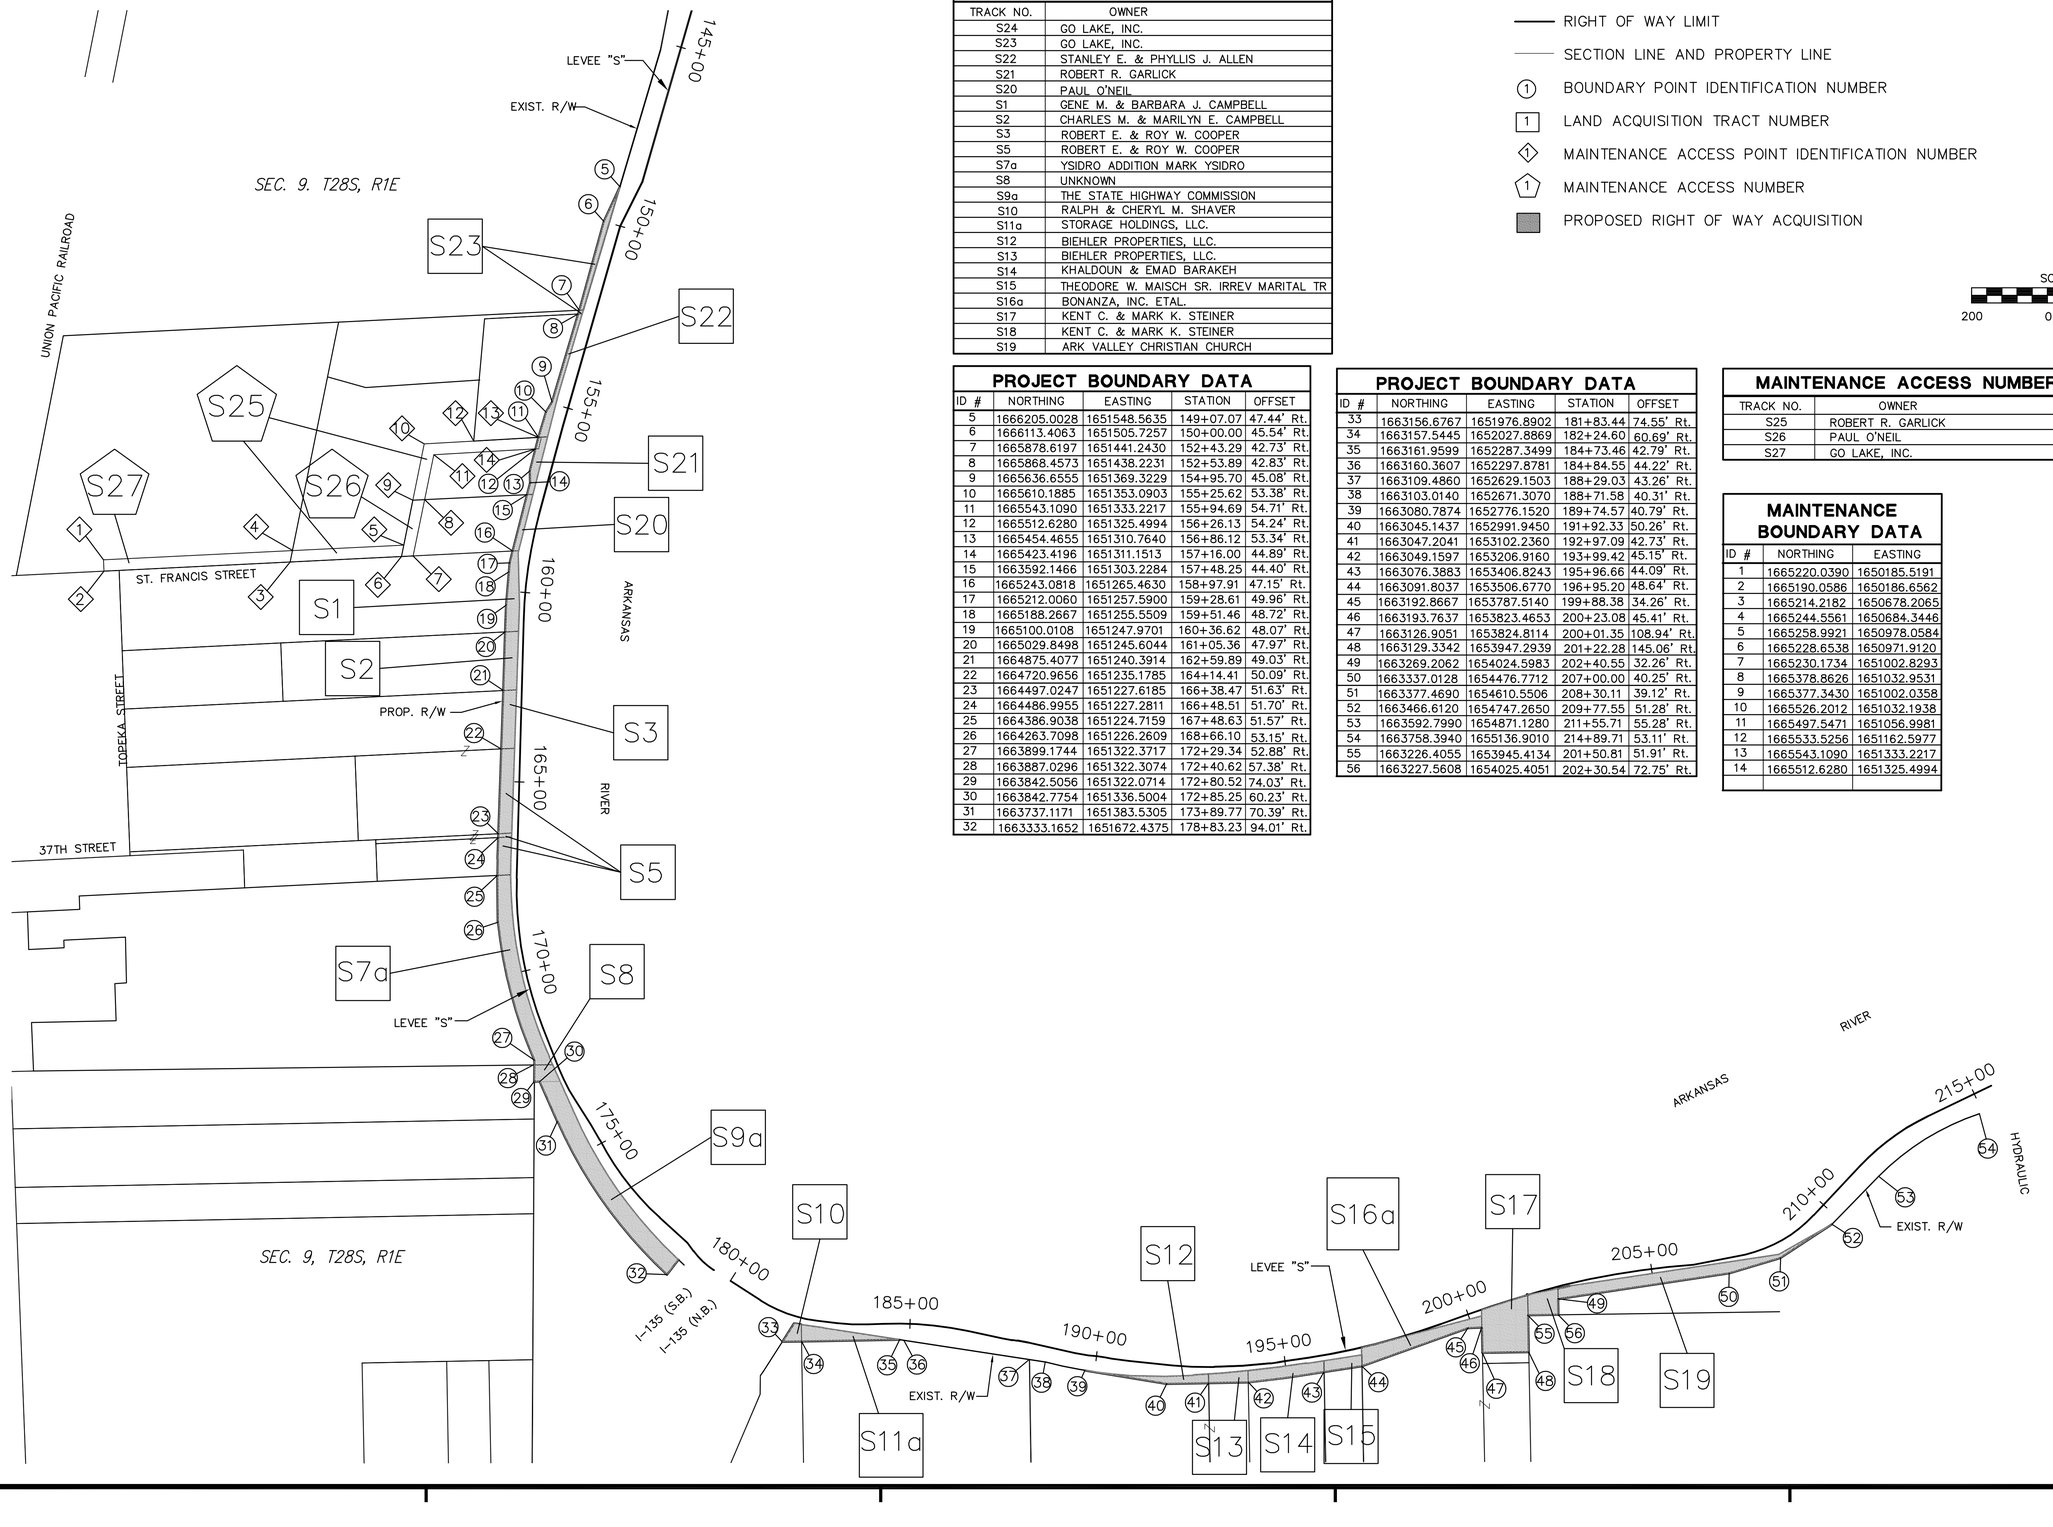

LAND ACQUISITION TRACKS

TRACK NO.	OWNER
S24	GO LAKE, INC.
S23	GO LAKE, INC.
S22	STANLEY E. & PHYLLIS J. ALLEN
S21	ROBERT R. GARLICK
S20	PAUL O'NEIL
S1	GENE M. & BARBARA J. CAMPBELL
S2	CHARLES M. & MARILYN E. CAMPBELL
S3	ROBERT E. & ROY W. COOPER
S5	ROBERT E. & ROY W. COOPER
S7a	YSIDRO ADDITION MARK YSIDRO
S8	UNKNOWN
S9a	THE STATE HIGHWAY COMMISSION
S10	RALPH & CHERYL M. SHAVER
S11a	STORAGE HOLDINGS, LLC.
S12	BIEHLER PROPERTIES, LLC.
S13	BIEHLER PROPERTIES, LLC.
S14	KHALDOUN & EMAD BARAKEH
S15	THEODORE W. MAISCH SR. IRREV MARITAL TR
S16a	BONANZA, INC. ETAL.
S17	KENT C. & MARK K. STEINER
S18	KENT C. & MARK K. STEINER
S19	ARK VALLEY CHRISTIAN CHURCH

PROJECT BOUNDARY DATA

ID #	NORTHING	EASTING	STATION	OFFSET
5	1666205.0028	1651548.5635	149+07.07	47.44' Rt.
6	1666113.4063	1651505.7257	150+00.00	45.54' Rt.
7	1665878.6197	1651441.2430	152+43.29	42.73' Rt.
8	1665868.4573	1651438.2231	152+53.89	42.83' Rt.
9	1665636.6555	1651369.3229	154+95.70	45.08' Rt.
10	1665610.1885	1651353.0903	155+25.62	53.38' Rt.
11	1665543.1090	1651333.2217	155+94.69	54.71' Rt.
12	1665512.6280	1651325.4994	156+26.13	54.24' Rt.
13	1665454.4655	1651310.7640	156+86.12	53.34' Rt.
14	1665423.4196	1651311.1513	157+16.00	44.89' Rt.
15	1663592.1466	1651303.2284	157+48.25	44.40' Rt.
16	1665243.0818	1651265.4630	158+97.91	47.15' Rt.
17	1665212.0060	1651257.5900	159+28.61	49.96' Rt.
18	1665188.2667	1651255.5509	159+51.46	48.72' Rt.
19	1665100.0108	1651247.9701	160+36.62	48.07' Rt.
20	1665029.8498	1651245.6044	161+05.36	47.97' Rt.
21	1664875.4077	1651240.3914	162+59.89	49.03' Rt.
22	1664720.9656	1651235.1785	164+14.41	50.09' Rt.
23	1664497.0247	1651227.6185	166+38.47	51.63' Rt.
24	1664486.9955	1651227.2811	166+48.51	51.70' Rt.
25	1664386.9038	1651224.7159	167+48.63	51.57' Rt.
26	1664263.7098	1651226.2609	168+66.10	53.15' Rt.
27	1663899.1744	1651322.3717	172+29.34	52.88' Rt.
28	1663887.0296	1651322.3074	172+40.62	57.38' Rt.
29	1663842.5056	1651322.0714	172+80.52	74.03' Rt.
30	1663842.7754	1651336.5004	172+85.25	60.23' Rt.
31	1663737.1171	1651383.5305	173+89.77	70.39' Rt.
32	1663333.1652	1651672.4375	178+83.23	94.01' Rt.

PROJECT BOUNDARY DATA

ID #	NORTHING	EASTING	STATION	OFFSET
33	1663156.6767	1651976.8902	181+83.44	74.55' Rt.
34	1663157.5445	1652027.8869	182+24.60	60.69' Rt.
35	1663161.9599	1652287.3499	184+73.46	42.79' Rt.
36	1663160.3607	1652297.8781	184+84.55	44.22' Rt.
37	1663109.4860	1652629.1503	188+29.03	43.26' Rt.
38	1663103.0140	1652671.3070	188+71.58	40.31' Rt.
39	1663080.7874	1652776.1520	189+74.57	40.79' Rt.
40	1663045.1437	1652991.9450	191+92.33	50.26' Rt.
41	1663047.2041	1653102.2360	192+97.09	42.73' Rt.
42	1663049.1597	1653206.9160	193+99.42	45.15' Rt.
43	1663076.3883	1653406.8243	195+96.66	44.09' Rt.
44	1663091.8037	1653506.6770	196+95.20	48.64' Rt.
45	1663192.8667	1653787.5140	199+88.38	34.26' Rt.
46	1663193.7637	1653823.4653	200+23.08	45.41' Rt.
47	1663126.9051	1653824.8114	200+01.35	108.94' Rt.
48	1663129.3342	1653947.2939	201+22.28	145.06' Rt.
49	1663269.2062	1654024.5983	202+40.55	32.26' Rt.
50	1663337.0128	1654476.7712	207+00.00	40.25' Rt.
51	1663377.4690	1654610.5506	208+30.11	39.12' Rt.
52	1663466.6120	1654747.2650	209+77.55	51.28' Rt.
53	1663592.7990	1654871.1280	211+55.71	55.28' Rt.
54	1663758.3940	1655136.9010	214+89.71	53.11' Rt.
55	1663226.4055	1653945.4134	201+50.81	51.91' Rt.
56	1663227.5608	1654025.4051	202+30.54	72.75' Rt.

LEGEND

- RIGHT OF WAY LIMIT
- SECTION LINE AND PROPERTY LINE
- (1) BOUNDARY POINT IDENTIFICATION NUMBER
- [1] LAND ACQUISITION TRACT NUMBER
- ◇1 MAINTENANCE ACCESS POINT IDENTIFICATION NUMBER
- ⬠1 MAINTENANCE ACCESS NUMBER
- PROPOSED RIGHT OF WAY ACQUISITION

SCALE: 1"=200'

200 0 200 400

MAINTENANCE ACCESS NUMBER

TRACK NO.	OWNER
S25	ROBERT R. GARLICK
S26	PAUL O'NEIL
S27	GO LAKE, INC.

MAINTENANCE BOUNDARY DATA

ID #	NORTHING	EASTING
1	1665220.0390	1650185.5191
2	1665190.0586	1650186.6562
3	1665214.2182	1650678.2065
4	1665244.5561	1650684.3446
5	1665258.9921	1650978.0584
6	1665228.6538	1650971.9120
7	1665230.1734	1651002.8293
8	1665378.8626	1651032.9531
9	1665377.3430	1651002.0358
10	1665526.2012	1651032.1938
11	1665497.5471	1651056.9981
12	1665533.5256	1651162.5977
13	1665543.1090	1651333.2217
14	1665512.6280	1651325.4994

DATE	DESCRIPTION	MARK	APPR.

MKEC ENGINEERING CONSULTANTS, INC.
411 N. WEBB ROAD
WICHITA, KS. 67206
316 - 684 - 9600

CITY OF WICHITA

LEVEE 'S'
WICHITA-VALLEY CENTER LOCAL FLOOD PROTECTION PROJECT
WICHITA, KANSAS

PREPARED FOR
THE CITY OF WICHITA, KANSAS
455 N. MAIN STREET
WICHITA, KANSAS 67202

DESIGNED BY: JAY R. ANGLEMYER		DATE: 09/Oct/12
DWN BY: STAFF	CKD BY: STAFF	APP BY: JRA
FILE NAME: J:\Civil\07866\dwg\TITLE\07866_ROW #2		

MKEC PROJ. NO. 0701040866

LEVEE S
RIGHT-OF-WAY
PLAN

G-1.07

SHEET 8 OF 64