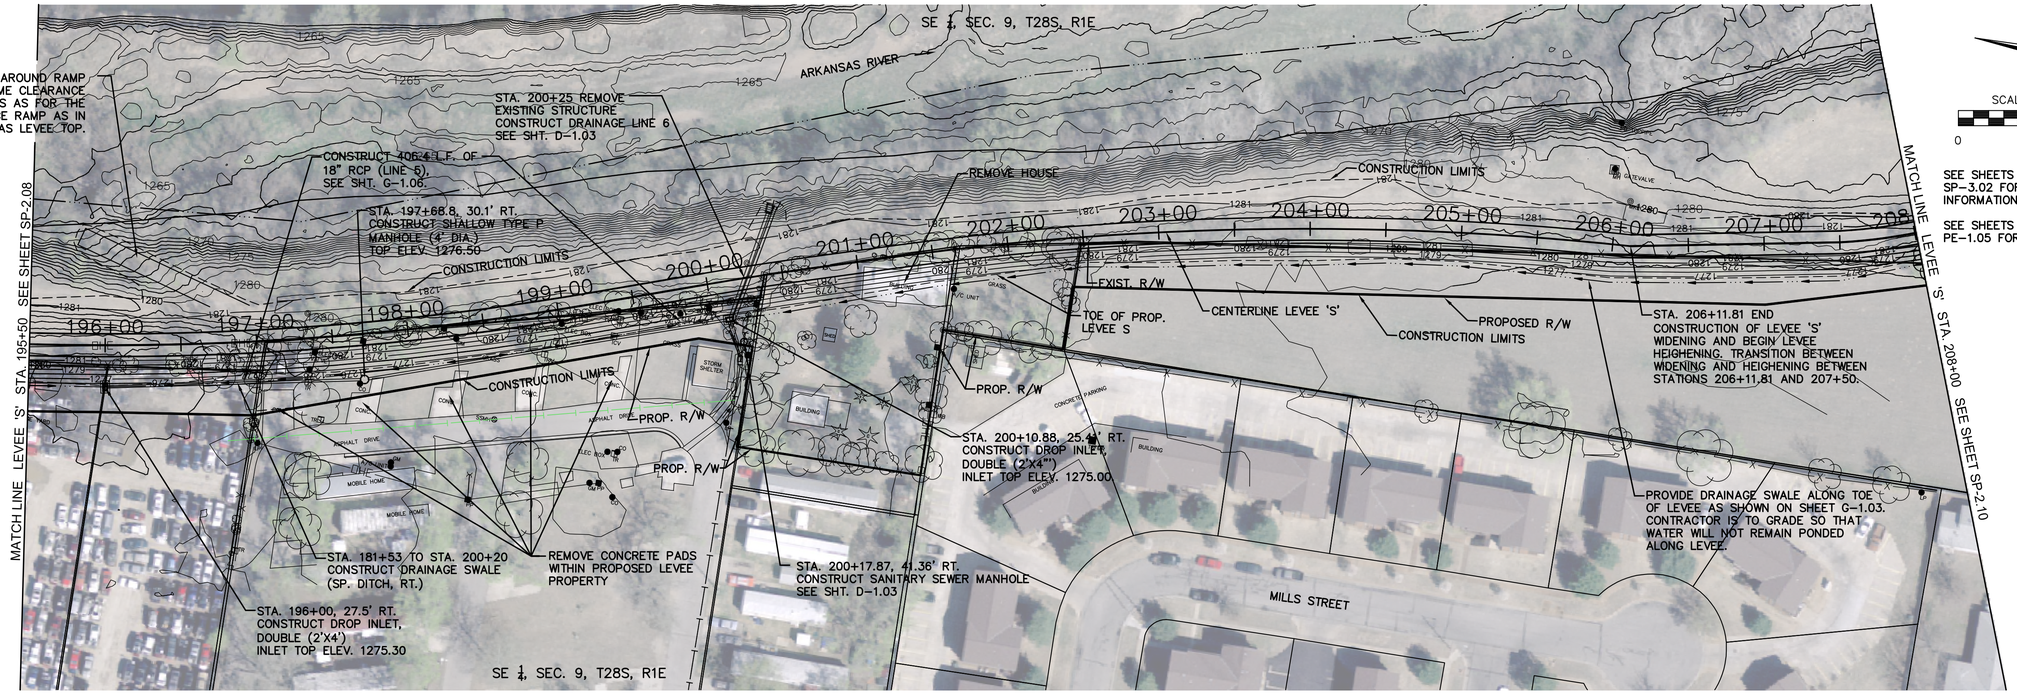

SEE SHEETS G-1.09 AND SP-3.02 FOR TREE REMOVAL INFORMATION.

SEE SHEETS PE-1.01 THROUGH PE-1.05 FOR FENCING PLANS.

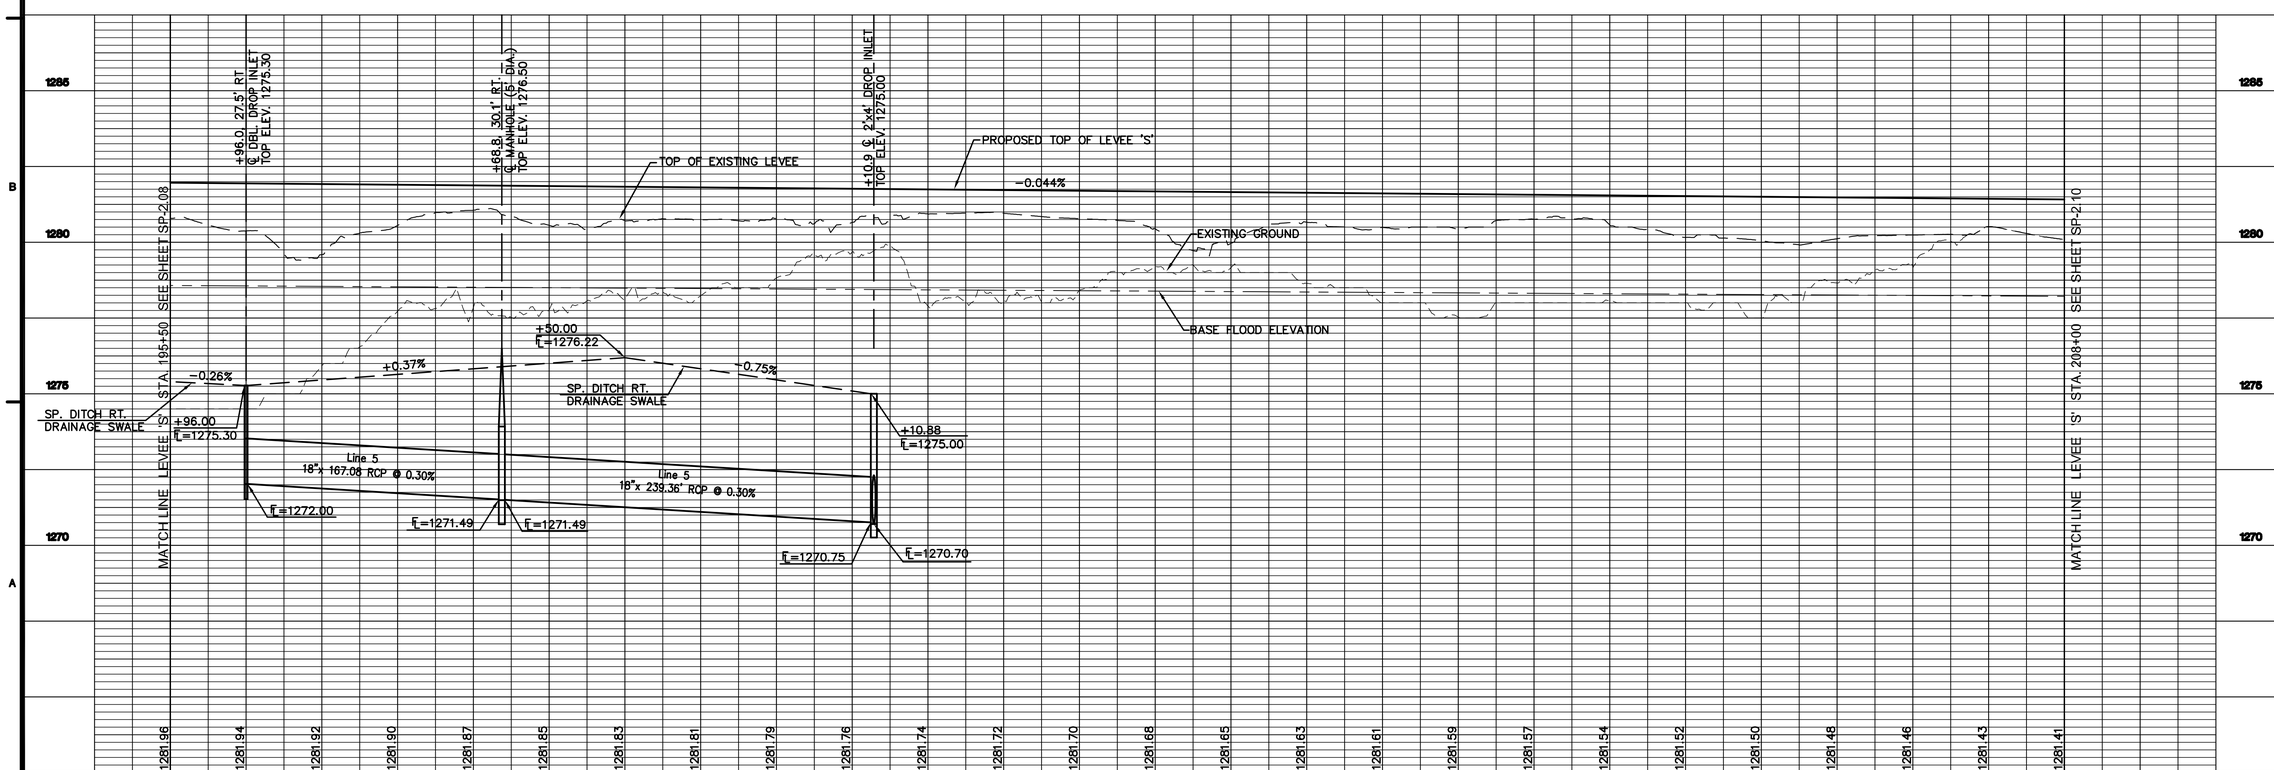

MARK	DESCRIPTION	DATE	APPR.

MKEC ENGINEERING CONSULTANTS, INC.
411 N. WEBB ROAD
WICHITA, KS. 67206
316-684-9600

CITY OF WICHITA

WICHITA-VALLEY CENTER LOCAL FLOOD PROTECTION PROJECT
LEVEE 'S'
WICHITA, KANSAS

PREPARED FOR
THE CITY OF WICHITA, KANSAS
455 N. MAIN STREET
WICHITA, KANSAS 67202

DESIGNED BY: JAY R. ANGLEMYER		DATE: 09/Oct/16
DWN BY: STAFF	CKD BY: STAFF	APP BY: JRA
FILE NAME: J:\Civil\07866\dwg\PP\07866_S_PP9		
MKEC PROJ. NO. 0701040866		

LEVEE "S" PLAN AND PROFILE

SP-2.09

SHEET 22 OF 64