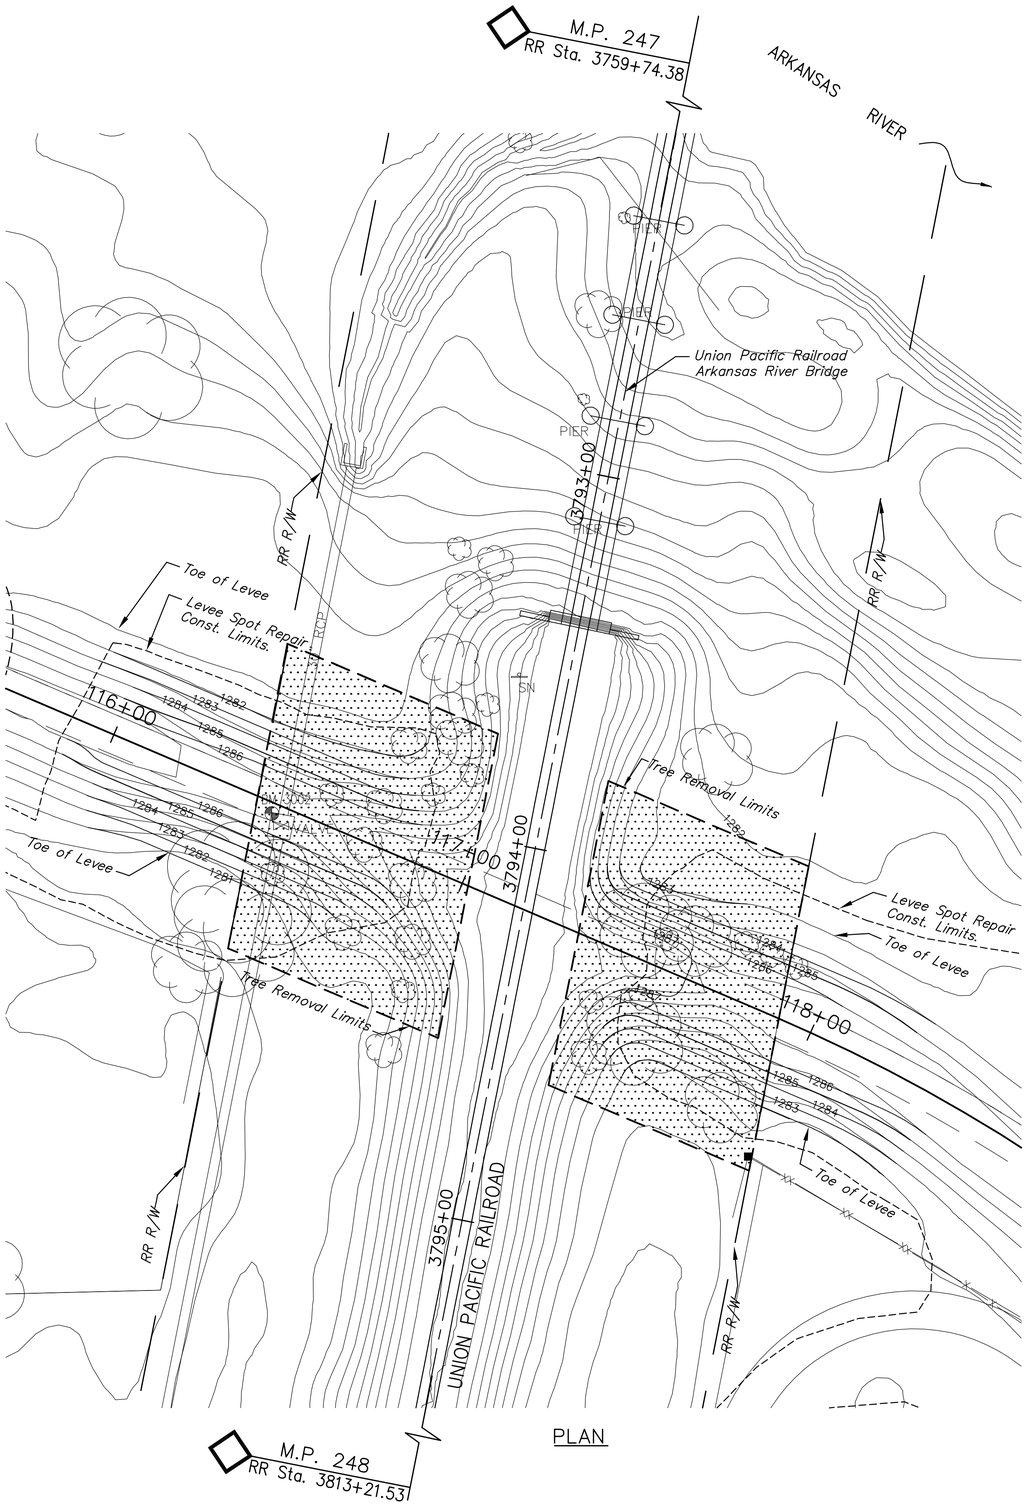

PLAN

SCALE: 1"=20'

20 10 0 20

LEGEND

Tree Removal Zone. All trees shall be cut flush with the ground and treat the remaining exposed stump with herbicide containing Glyphosate (Roundup, Accord) or Triclopyr (Redeem) to prevent regrowth. Treat the entire cut surface by applying herbicide immediately after cutting. Following herbicide application, treat exposed surfaces with a protective coating similar to polyurethane that will prolong the decaying process.

Grading Construction Limits

Note: Both patches denoted on this sheet will be bid as a single bid item.

RAILROAD NOTES

All work performed within the Union Pacific Railroad (UPRR) right-of-way shall conform to the UPRR construction standards and specifications and the most current American Railway Engineering and Maintenance-of-Way Association (A.R.E.M.A) Manual for Railway Engineering in addition to those stated in these plans. In the event of conflict between these specifications, the more restrictive will apply.

The contractor will obtain a permit from the UPRR to perform the work shown in these plans. The contractor will comply to all rules and regulations set forth in the permit in addition to those noted above.

The contractor will obtain the required railroad insurance as directed by the UPRR.

Access shall be from east and west of UPRR. Contractor shall not cross UPRR track.

All fill on Railroad right-of-way to be compacted to 95% ASTM D698.

A railroad flagman will be required to be on site at all times when work is occurring on railroad right-of-way. The contractor is responsible for coordinating this work. Flagman expenses are subsidiary to the project.

No grading or excavation will be allowed on the Railroad track embankment.

See sheet G-1.10 for tree count, size and specific location. Trees on railroad right-of-way are in tree removal Zone 2.

MARK	DESCRIPTION	DATE	APPR.

MKEC ENGINEERING CONSULTANTS, INC.
411 N. WEBB ROAD
WICHITA, KS. 67206
316-684-9600

CITY OF WICHITA

LEVEE 'S'
WICHITA-VALLEY CENTER LOCAL FLOOD PROTECTION PROJECT
WICHITA, KANSAS

PREPARED FOR
THE CITY OF WICHITA, KANSAS
455 N. MAIN STREET
WICHITA, KANSAS 67202

DESIGNED BY: JAY R. ANGLEMYER		DATE: 09/Oct/12
DWN BY: STAFF	CKD BY: STAFF	APP BY: JRA
FILE NAME: J:\Civil\07866\dwg\PLAN\07866_S_RR1		
MKEC PROJ. NO. 0701040866		

LEVEE S
RAILROAD
RIGHT-OF-WAY

SP-3.03

SHEET 26 OF 64