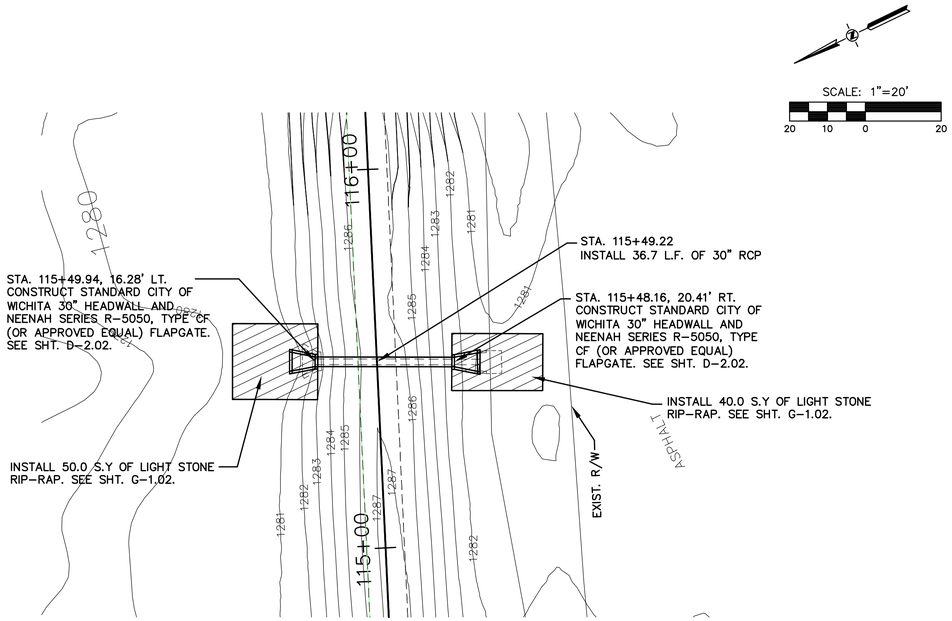

PLAN - DRAINAGE LINE 1

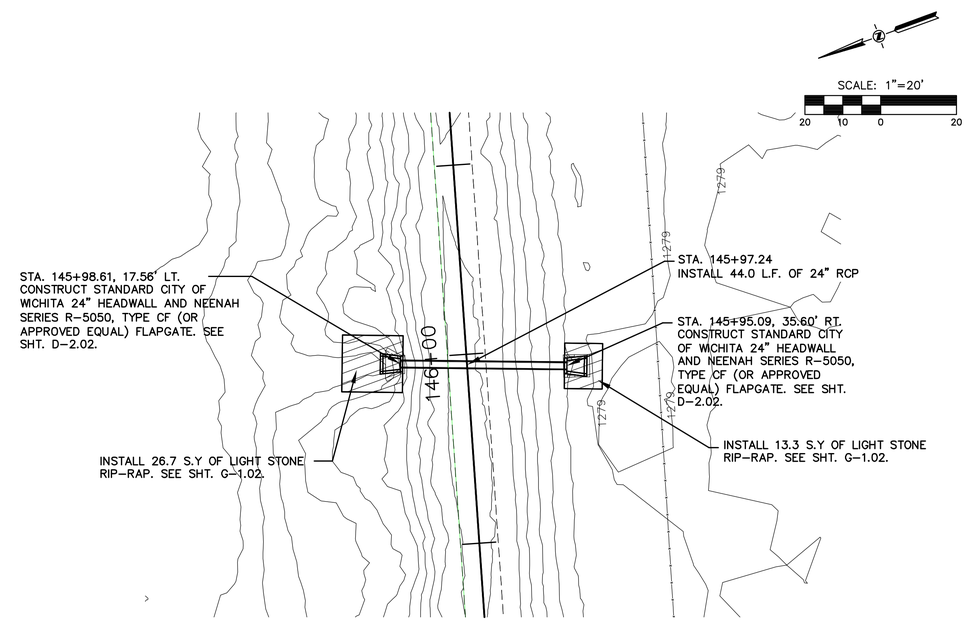

PLAN - DRAINAGE LINE 2

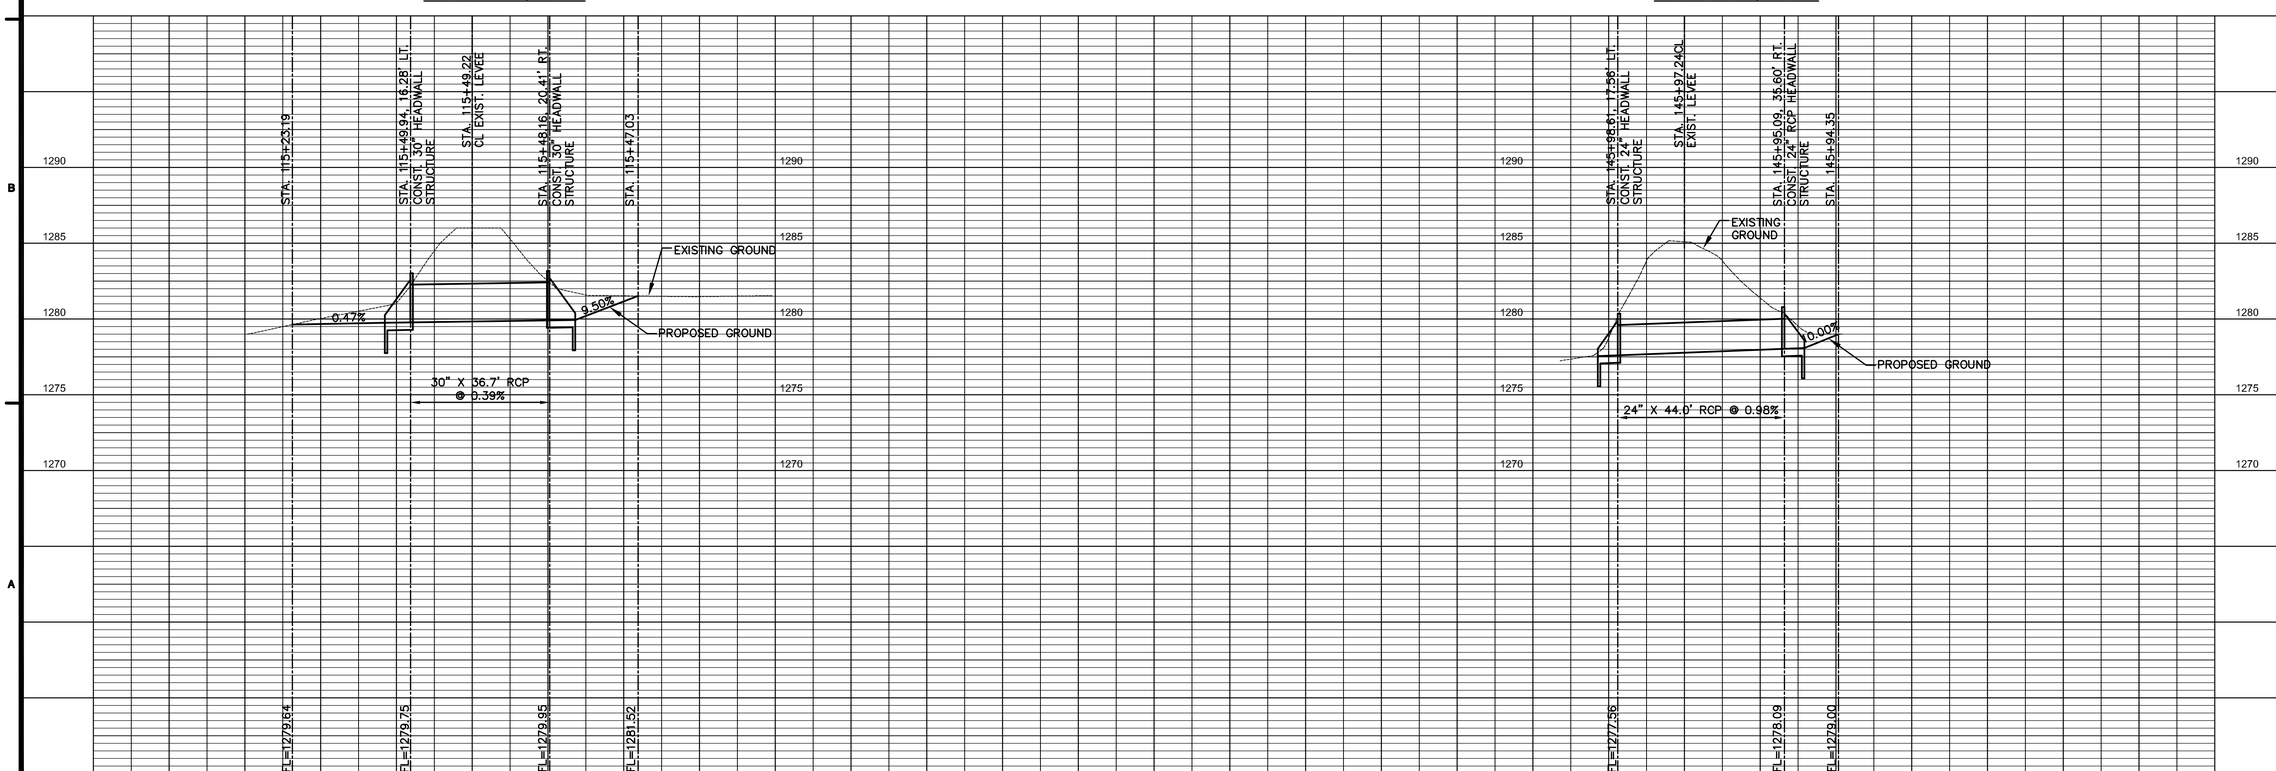

MARK	DESCRIPTION	DATE	APPR.

MKEC ENGINEERING CONSULTANTS, INC.
411 N. WEBB ROAD
WICHITA, KS. 67206
316-684-9600

CITY OF WICHITA

LEVEE 'S'
WICHITA-VALLEY CENTER LOCAL FLOOD PROTECTION PROJECT
WICHITA, KANSAS

PREPARED FOR
THE CITY OF WICHITA, KANSAS
455 N. MAIN STREET
WICHITA, KANSAS 67202

DESIGNED BY: JAY R. ANGLEMYER		DATE: 09/Oct/12
DWN BY: STAFF	CKD BY: STAFF	APP BY: JRA
FILE NAME: J:\Civil\0700\dwg\Drainage\07000_D_DRI		
MKEC PROJ. NO. 0701040866		

DRAINAGE STRUCTURE PLAN AND PROFILE

D-1.01

SHEET 27 OF 64