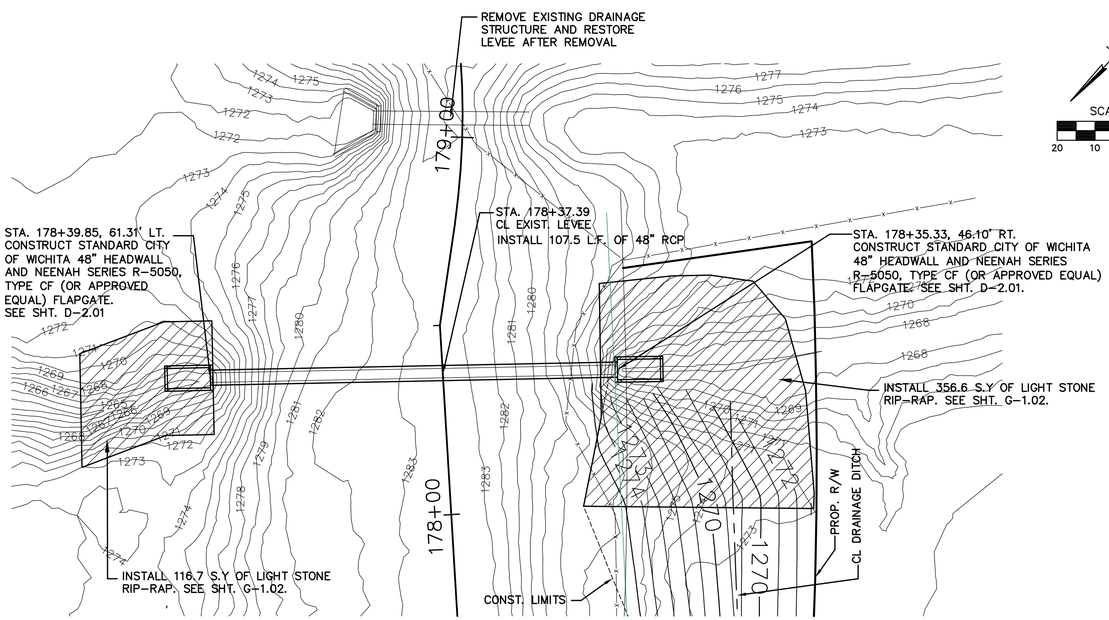


**PLAN - DRAINAGE LINE 3**

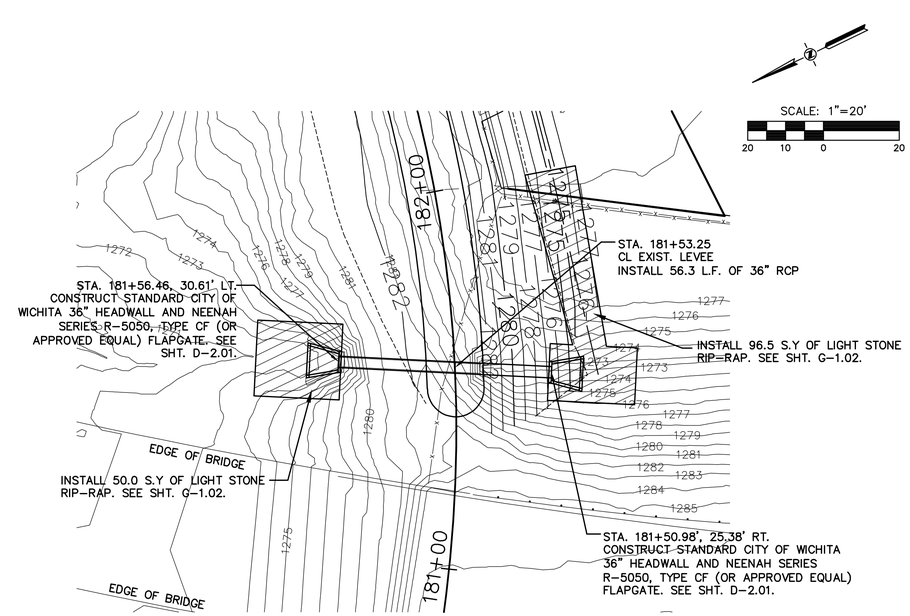


**PLAN - DRAINAGE LINE 4**

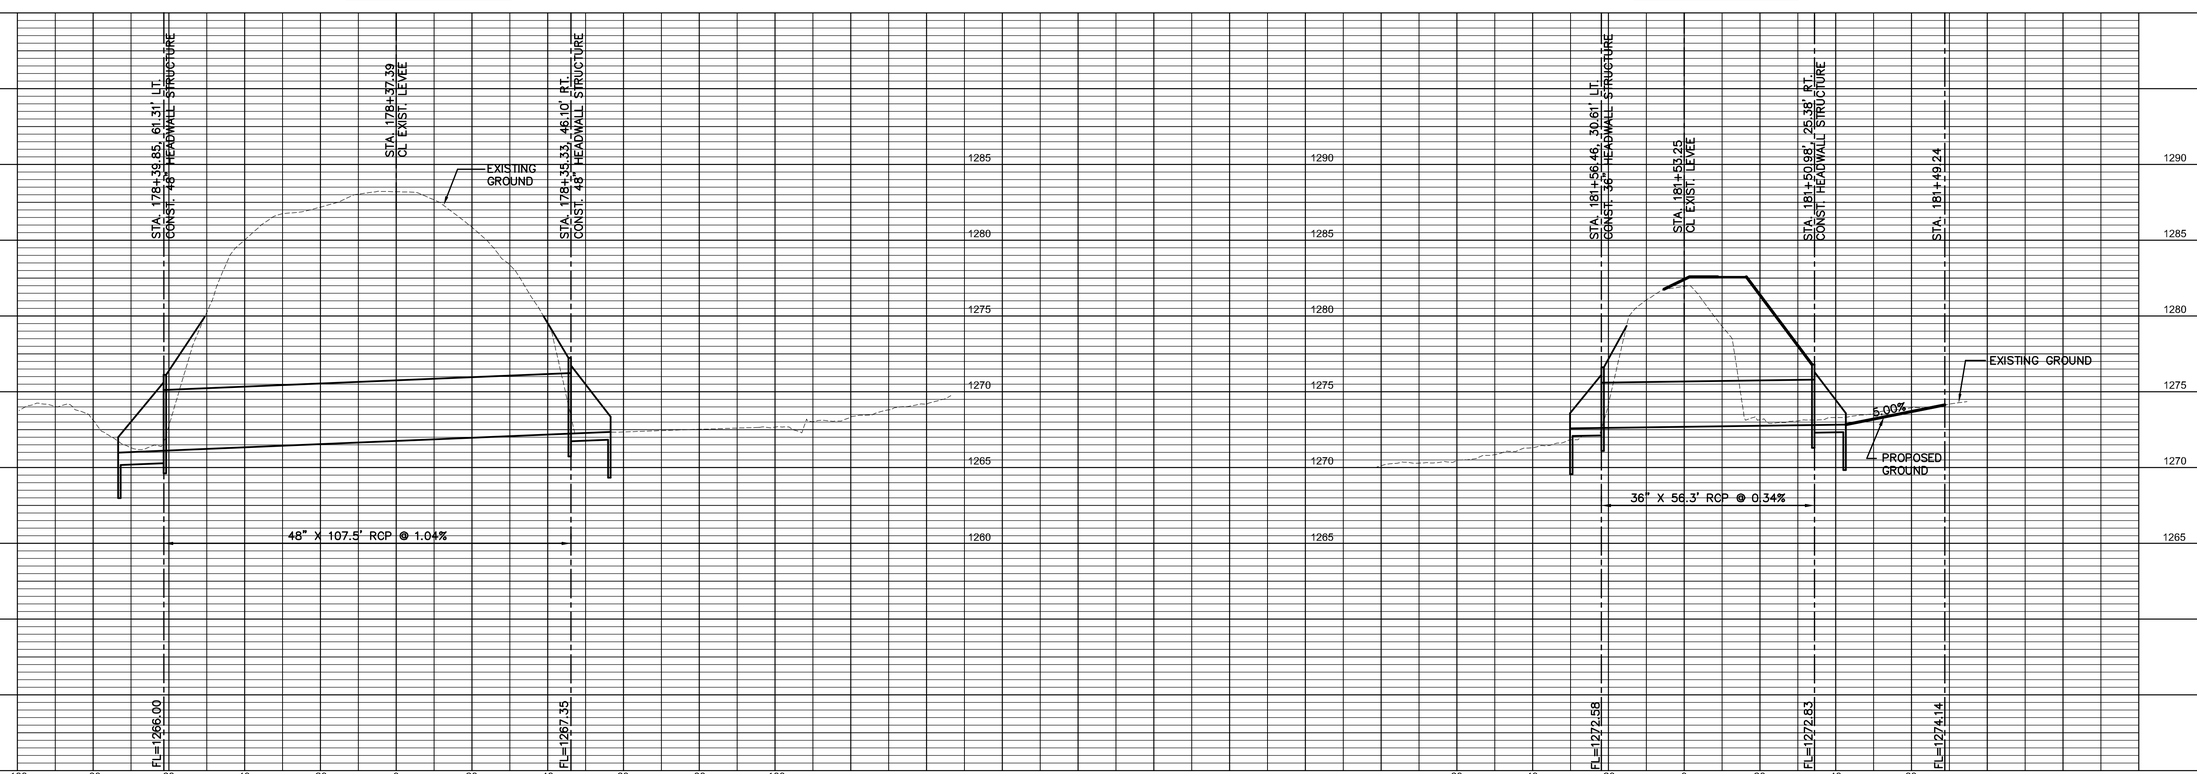


| MARK | DESCRIPTION | DATE | APPR. |
|---|---|---|---|
| | | | |

MKEC ENGINEERING CONSULTANTS, INC.
411 N. WEBB ROAD
WICHITA, KS. 67206
316-684-9600

CITY OF WICHITA

WICHITA-VALLEY CENTER LOCAL FLOOD PROTECTION PROJECT
LEVEE 'S'
WICHITA, KANSAS

PREPARED FOR
THE CITY OF WICHITA, KANSAS
455 N. MAIN STREET
WICHITA, KANSAS 67202

| | | |
|---|---|---|
| DESIGNED BY: JAY R. ANGLEMYER | | DATE: 09/Oct/12 |
| DWN BY: STAFF | CKD BY: STAFF | APP BY: JRA |
| FILE NAME: [illegible] | | |

MKEC PROJ. NO. 0701040866

DRAINAGE STRUCTURE PLAN AND PROFILE

D-1.02

SHEET 28 OF 64