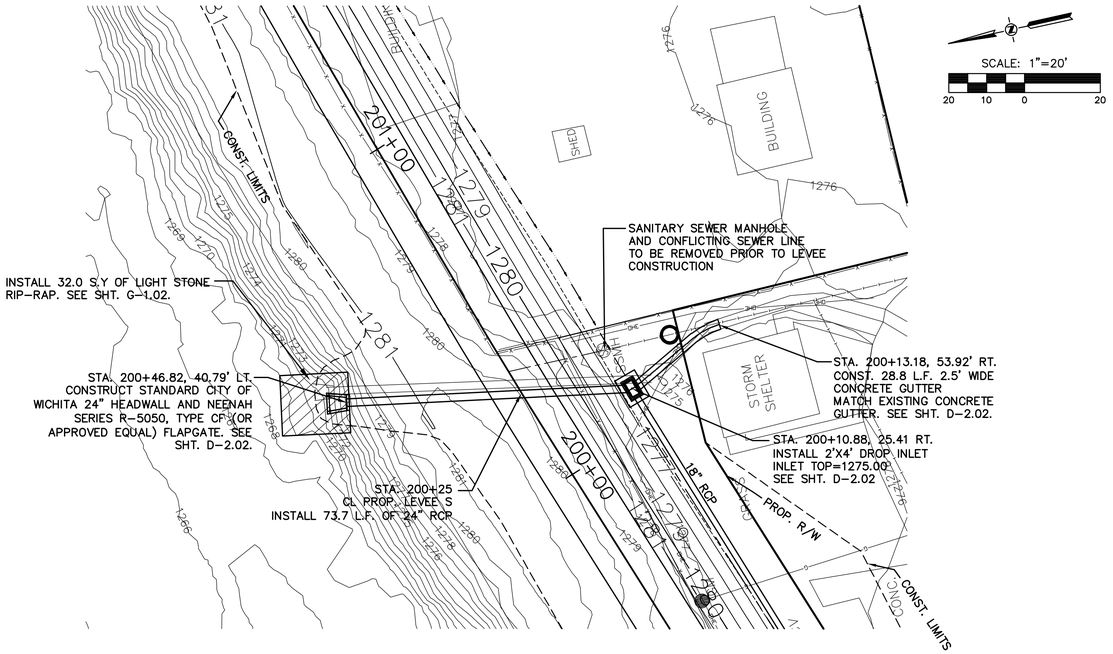

PLAN - DRAINAGE LINE 6

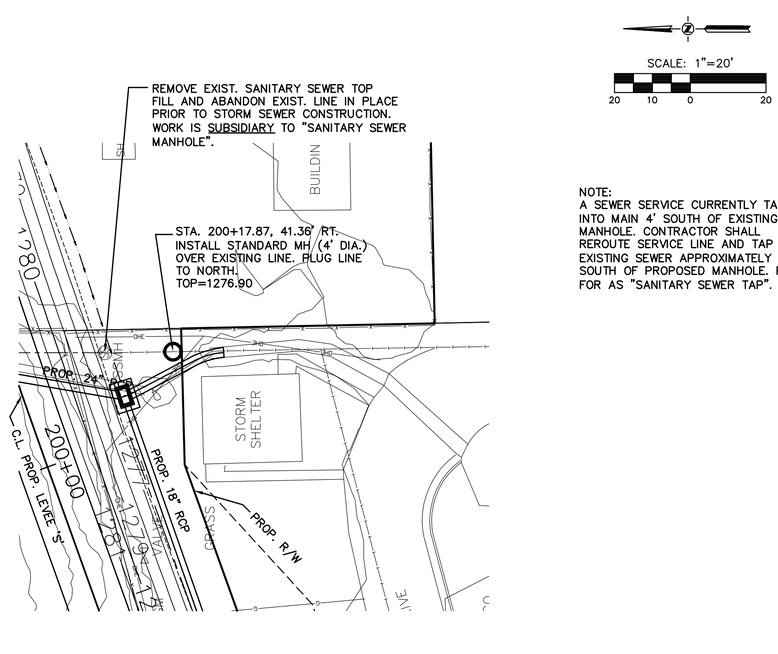

PLAN - ABANDONED SANITARY SEWER

NOTE:
A SEWER SERVICE CURRENTLY TAPS INTO MAIN 4' SOUTH OF EXISTING MANHOLE. CONTRACTOR SHALL REROUTE SERVICE LINE AND TAP INTO EXISTING SEWER APPROXIMATELY 4' SOUTH OF PROPOSED MANHOLE. PAID FOR AS "SANITARY SEWER TAP".

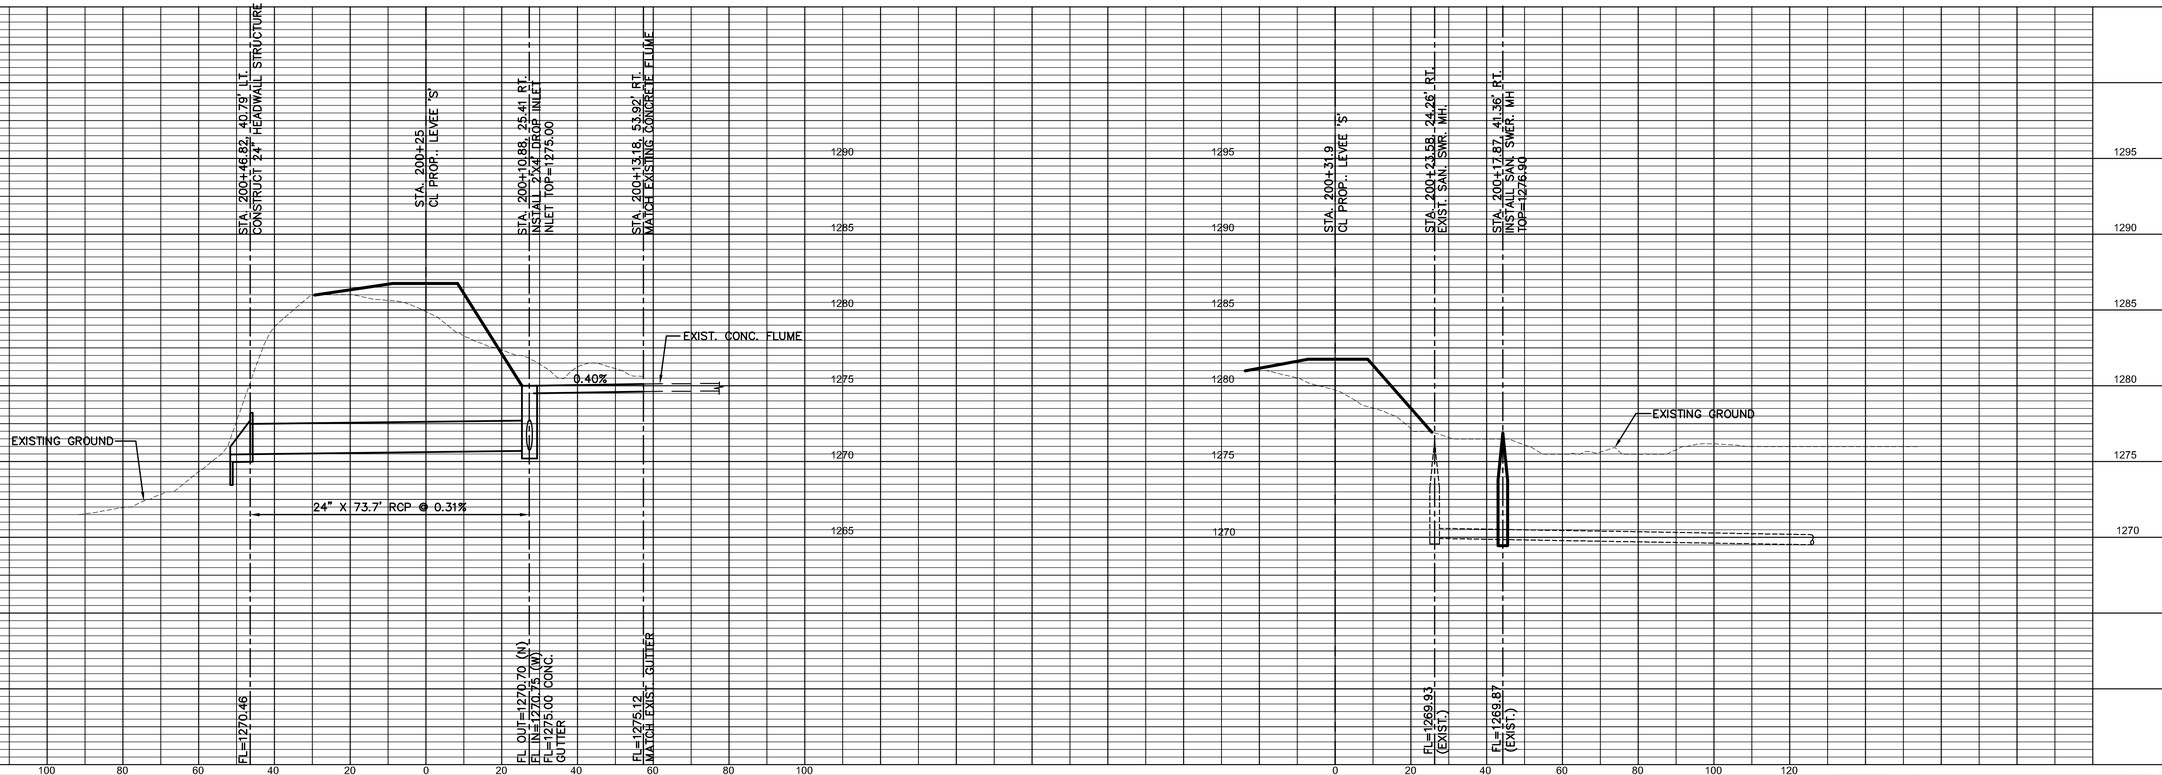

MKEC ENGINEERING CONSULTANTS, INC.
411 N. WEBB ROAD
WICHITA, KS. 67206
316-684-9600

CITY OF WICHITA

WICHITA-VALLEY CENTER LOCAL FLOOD PROTECTION PROJECT
LEVEE 'S'
WICHITA, KANSAS

PREPARED FOR
THE CITY OF WICHITA, KANSAS
455 N. MAIN STREET
WICHITA, KANSAS 67202

DESIGNED BY: JAY R. ANGLEMYER		DATE: 09/Oct/12
DWN BY: STAFF	CKD BY: STAFF	APP BY: JRA
FILE NAME: [illegible]		
MKEC PROJ. NO. 0701040866		

DRAINAGE STRUCTURE PLAN AND PROFILE

D-1.03

SHEET 29 OF 64

MARK	DESCRIPTION	DATE	APPR.