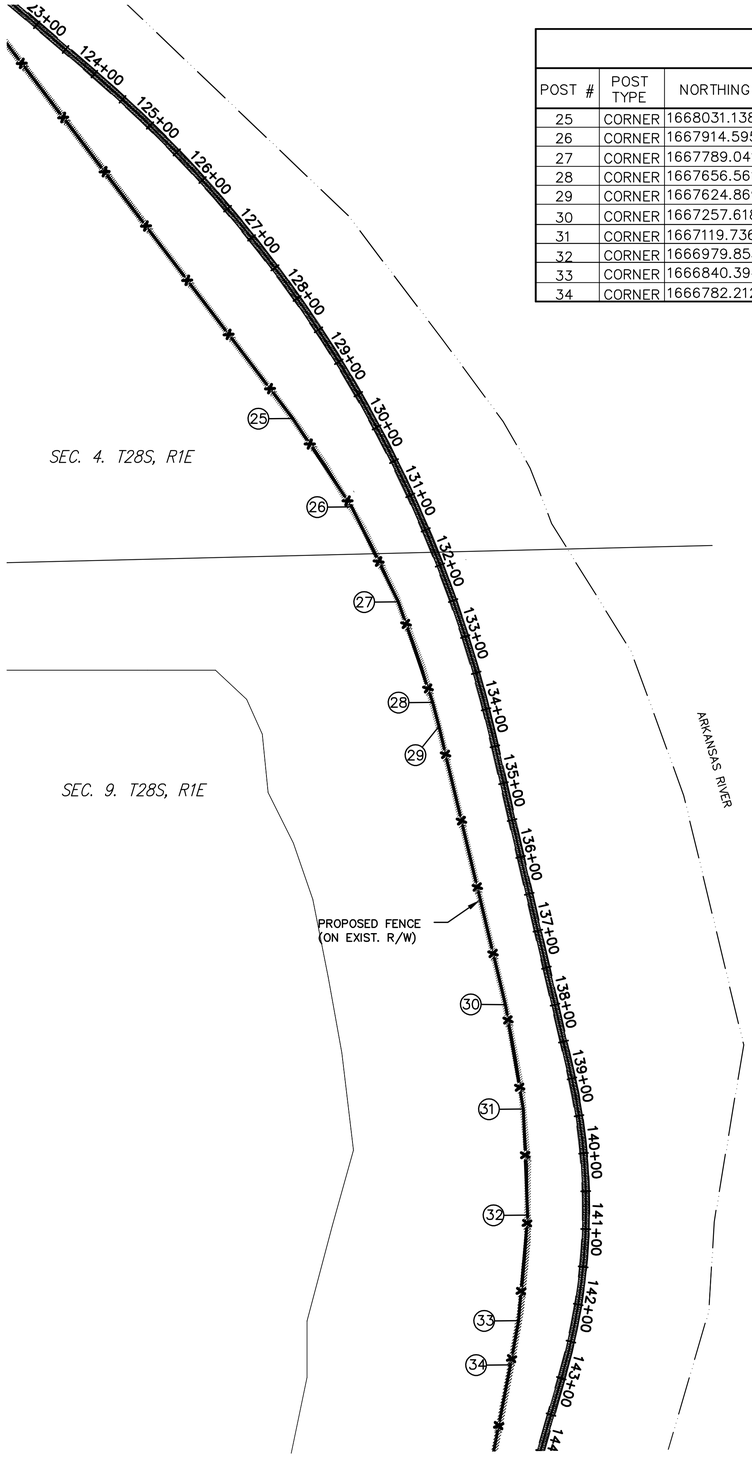


| FENCE POSTS | | | | | | |
|---|---|---|---|---|---|---|
| POST # | POST TYPE | NORTHING | EASTING | STATION | OFFSET | REMARKS |
| 25 | CORNER | 1668031.1385 | 1651410.5125 | 129+33.49 | 90.75' Rt. | PROP. FENCE (COMMERCIAL) |
| 26 | CORNER | 1667914.5956 | 1651488.0867 | 130+80.32 | 76.82' Rt. | PROP. FENCE (COMMERCIAL) |
| 27 | CORNER | 1667789.0411 | 1651550.0227 | 132+26.57 | 68.47' Rt. | PROP. FENCE (COMMERCIAL) |
| 28 | CORNER | 1667656.5618 | 1651595.2912 | 133+72.55 | 65.74' Rt. | PROP. FENCE (COMMERCIAL) |
| 29 | CORNER | 1667624.8698 | 1651603.3733 | 134+06.62 | 65.91' Rt. | PROP. FENCE (COMMERCIAL) |
| 30 | CORNER | 1667257.6180 | 1651691.1680 | 137+85.30 | 63.68' Rt. | PROP. FENCE (COMMERCIAL) |
| 31 | CORNER | 1667119.7363 | 1651714.8639 | 139+28.37 | 70.96' Rt. | PROP. FENCE (COMMERCIAL) |
| 32 | CORNER | 1666979.8552 | 1651720.6344 | 140+82.83 | 76.89' Rt. | PROP. FENCE (COMMERCIAL) |
| 33 | CORNER | 1666840.3943 | 1651708.3608 | 142+37.66 | 75.59' Rt. | PROP. FENCE (COMMERCIAL) |
| 34 | CORNER | 1666782.2128 | 1651697.8027 | 143+01.77 | 69.50' Rt. | PROP. FENCE (COMMERCIAL) |

## LEGEND

- EXISTING FENCE TO BE REMOVED
- EXISTING FENCE TO REMAIN
- PROPOSED FENCE (COMMERCIAL)
- PROPOSED FENCE (RESIDENTIAL)
- PROPOSED FENCE (BY OTHERS)
- (1) FENCE CORNER OR END POST
- AREA TO RECEIVE ASPHALT MILLINGS
- AREA TO BE SEEDED
- SE STABILIZED ENTRANCE
- IP AREA INLET PROTECTION
- DRAINAGE FLOW DIRECTION
- SB SILT BARRIER
- BC BACK OF CURB PROTECTION
- DC DITCH CHECK PROTECTION

SCALE: 1" = 100'
100 0 100 200

NOTE:
SHEETS D–1.01, D1.02, AND D–1.03 SHOW AREAS TO RECEIVE LIGHT STONE RIP–RAP INSTEAD OF NORTH AMERICAN GREEN SC150.

| MARK | DESCRIPTION | DATE | APPR |
|---|---|---|---|

MKEC ENGINEERING CONSULTANTS, INC.
411 N. WEBB ROAD
WICHITA, KS. 67206
316-684-9600

CITY OF WICHITA

LEVEE 'S':
WICHITA-VALLEY CENTER LOCAL FLOOD PROTECTION PROJECT
WICHITA, KANSAS

PREPARED FOR
THE CITY OF WICHITA, KANSAS
455 N. MAIN STREET
WICHITA, KANSAS 67202

| | | |
|---|---|---|
| DESIGNED BY: JAY R. ANGLEMYER | | DATE: 09/Oct/14 |
| DWN BY: STAFF | CKD BY: STAFF | APP BY: JRA |
| FILE NAME: J:\CIM\07866\dwg\Erosion\07866_S-Perm Eros Ctrl Plan 2 | | |

MKEC PROJ. NO. 0701040866

LEVEE S
PERMANENT EROSION
PLAN 2

# PE-1.02

SHEET 41 OF 64