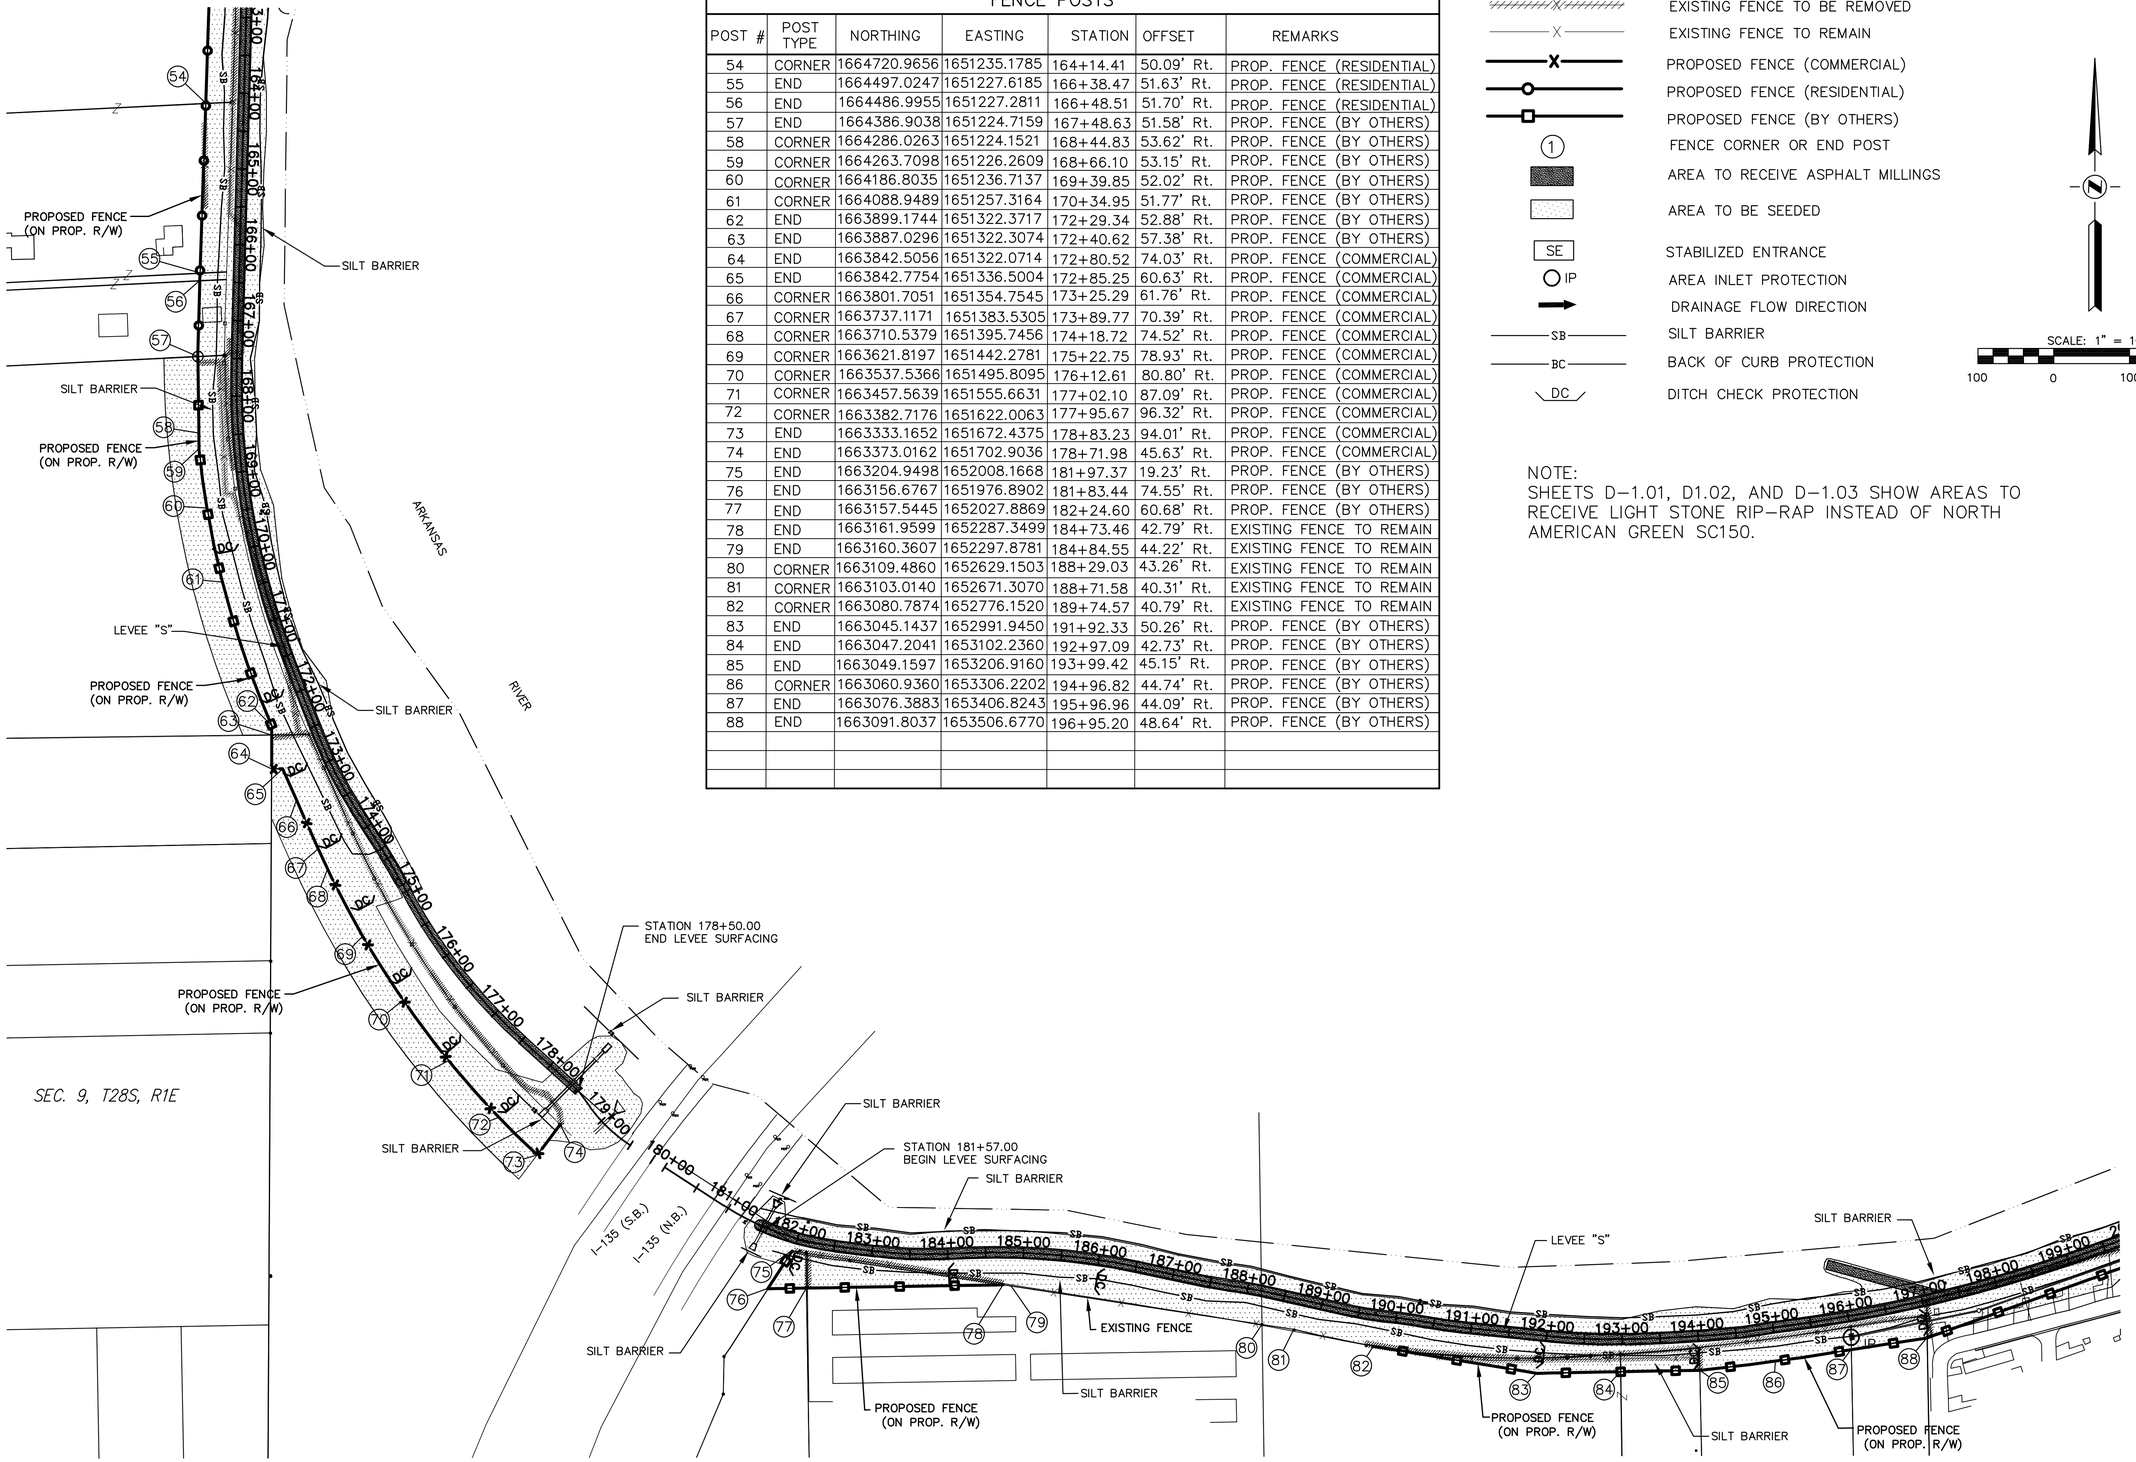

FENCE POSTS						
POST #	POST TYPE	NORTHING	EASTING	STATION	OFFSET	REMARKS
54	CORNER	1664720.9656	1651235.1785	164+14.41	50.09' Rt.	PROP. FENCE (RESIDENTIAL)
55	END	1664497.0247	1651227.6185	166+38.47	51.63' Rt.	PROP. FENCE (RESIDENTIAL)
56	END	1664486.9955	1651227.2811	166+48.51	51.70' Rt.	PROP. FENCE (RESIDENTIAL)
57	END	1664386.9038	1651224.7159	167+48.63	51.58' Rt.	PROP. FENCE (BY OTHERS)
58	CORNER	1664286.0263	1651224.1521	168+44.83	53.62' Rt.	PROP. FENCE (BY OTHERS)
59	CORNER	1664263.7098	1651226.2609	168+66.10	53.15' Rt.	PROP. FENCE (BY OTHERS)
60	CORNER	1664186.8035	1651236.7137	169+39.85	52.02' Rt.	PROP. FENCE (BY OTHERS)
61	CORNER	1664088.9489	1651257.3164	170+34.95	51.77' Rt.	PROP. FENCE (BY OTHERS)
62	END	1663899.1744	1651322.3717	172+29.34	52.88' Rt.	PROP. FENCE (BY OTHERS)
63	END	1663887.0296	1651322.3074	172+40.62	57.38' Rt.	PROP. FENCE (BY OTHERS)
64	END	1663842.5056	1651322.0714	172+80.52	74.03' Rt.	PROP. FENCE (COMMERCIAL)
65	END	1663842.7754	1651336.5004	172+85.25	60.63' Rt.	PROP. FENCE (COMMERCIAL)
66	CORNER	1663801.7051	1651354.7545	173+25.29	61.76' Rt.	PROP. FENCE (COMMERCIAL)
67	CORNER	1663737.1171	1651383.5305	173+89.77	70.39' Rt.	PROP. FENCE (COMMERCIAL)
68	CORNER	1663710.5379	1651395.7456	174+18.72	74.52' Rt.	PROP. FENCE (COMMERCIAL)
69	CORNER	1663621.8197	1651442.2781	175+22.75	78.93' Rt.	PROP. FENCE (COMMERCIAL)
70	CORNER	1663537.5366	1651495.8095	176+12.61	80.80' Rt.	PROP. FENCE (COMMERCIAL)
71	CORNER	1663457.5639	1651555.6631	177+02.10	87.09' Rt.	PROP. FENCE (COMMERCIAL)
72	CORNER	1663382.7176	1651622.0063	177+95.67	96.32' Rt.	PROP. FENCE (COMMERCIAL)
73	END	1663333.1652	1651672.4375	178+83.23	94.01' Rt.	PROP. FENCE (COMMERCIAL)
74	END	1663373.0162	1651702.9036	178+71.98	45.63' Rt.	PROP. FENCE (COMMERCIAL)
75	END	1663204.9498	1652008.1668	181+97.37	19.23' Rt.	PROP. FENCE (BY OTHERS)
76	END	1663156.6767	1651976.8902	181+83.44	74.55' Rt.	PROP. FENCE (BY OTHERS)
77	END	1663157.5445	1652027.8869	182+24.60	60.68' Rt.	PROP. FENCE (BY OTHERS)
78	END	1663161.9599	1652287.3499	184+73.46	42.79' Rt.	EXISTING FENCE TO REMAIN
79	END	1663160.3607	1652297.8781	184+84.55	44.22' Rt.	EXISTING FENCE TO REMAIN
80	CORNER	1663109.4860	1652629.1503	188+29.03	43.26' Rt.	EXISTING FENCE TO REMAIN
81	CORNER	1663103.0140	1652671.3070	188+71.58	40.31' Rt.	EXISTING FENCE TO REMAIN
82	CORNER	1663080.7874	1652776.1520	189+74.57	40.79' Rt.	EXISTING FENCE TO REMAIN
83	END	1663045.1437	1652991.9450	191+92.33	50.26' Rt.	PROP. FENCE (BY OTHERS)
84	END	1663047.2041	1653102.2360	192+97.09	42.73' Rt.	PROP. FENCE (BY OTHERS)
85	END	1663049.1597	1653206.9160	193+99.42	45.15' Rt.	PROP. FENCE (BY OTHERS)
86	CORNER	1663060.9360	1653306.2202	194+96.82	44.74' Rt.	PROP. FENCE (BY OTHERS)
87	END	1663076.3883	1653406.8243	195+96.96	44.09' Rt.	PROP. FENCE (BY OTHERS)
88	END	1663091.8037	1653506.6770	196+95.20	48.64' Rt.	PROP. FENCE (BY OTHERS)

LEGEND

- EXISTING FENCE TO BE REMOVED
- EXISTING FENCE TO REMAIN
- PROPOSED FENCE (COMMERCIAL)
- PROPOSED FENCE (RESIDENTIAL)
- PROPOSED FENCE (BY OTHERS)
- (1) FENCE CORNER OR END POST
- AREA TO RECEIVE ASPHALT MILLINGS
- AREA TO BE SEEDED
- SE STABILIZED ENTRANCE
- IP AREA INLET PROTECTION
- DRAINAGE FLOW DIRECTION
- SB SILT BARRIER
- BC BACK OF CURB PROTECTION
- DC DITCH CHECK PROTECTION

SCALE: 1" = 100'
100 0 100 200

NOTE:
SHEETS D-1.01, D1.02, AND D-1.03 SHOW AREAS TO RECEIVE LIGHT STONE RIP-RAP INSTEAD OF NORTH AMERICAN GREEN SC150.

MARK	DESCRIPTION	DATE	APPR.

MKEC ENGINEERING CONSULTANTS, INC.
411 N. WEBB ROAD
WICHITA, KS. 67206
316-684-9600

CITY OF WICHITA

LEVEE 'S'
WICHITA-VALLEY CENTER LOCAL FLOOD PROTECTION PROJECT
WICHITA, KANSAS

PREPARED FOR
THE CITY OF WICHITA, KANSAS
455 N. MAIN STREET
WICHITA, KANSAS 67202

DESIGNED BY: JAY R. ANGLEMYER		DATE: 09/Oct/14
DWN BY: STAFF	CKD BY: STAFF	APP BY: JRA

FILE NAME: J:\Civil\07866\dwg\Erosion\07866_S-Perm Eros Ctrl Plan 4

MKEC PROJ. NO. 0701040866

LEVEE S
PERMANENT EROSION
PLAN 4

PE-1.04

SHEET 43 OF 64