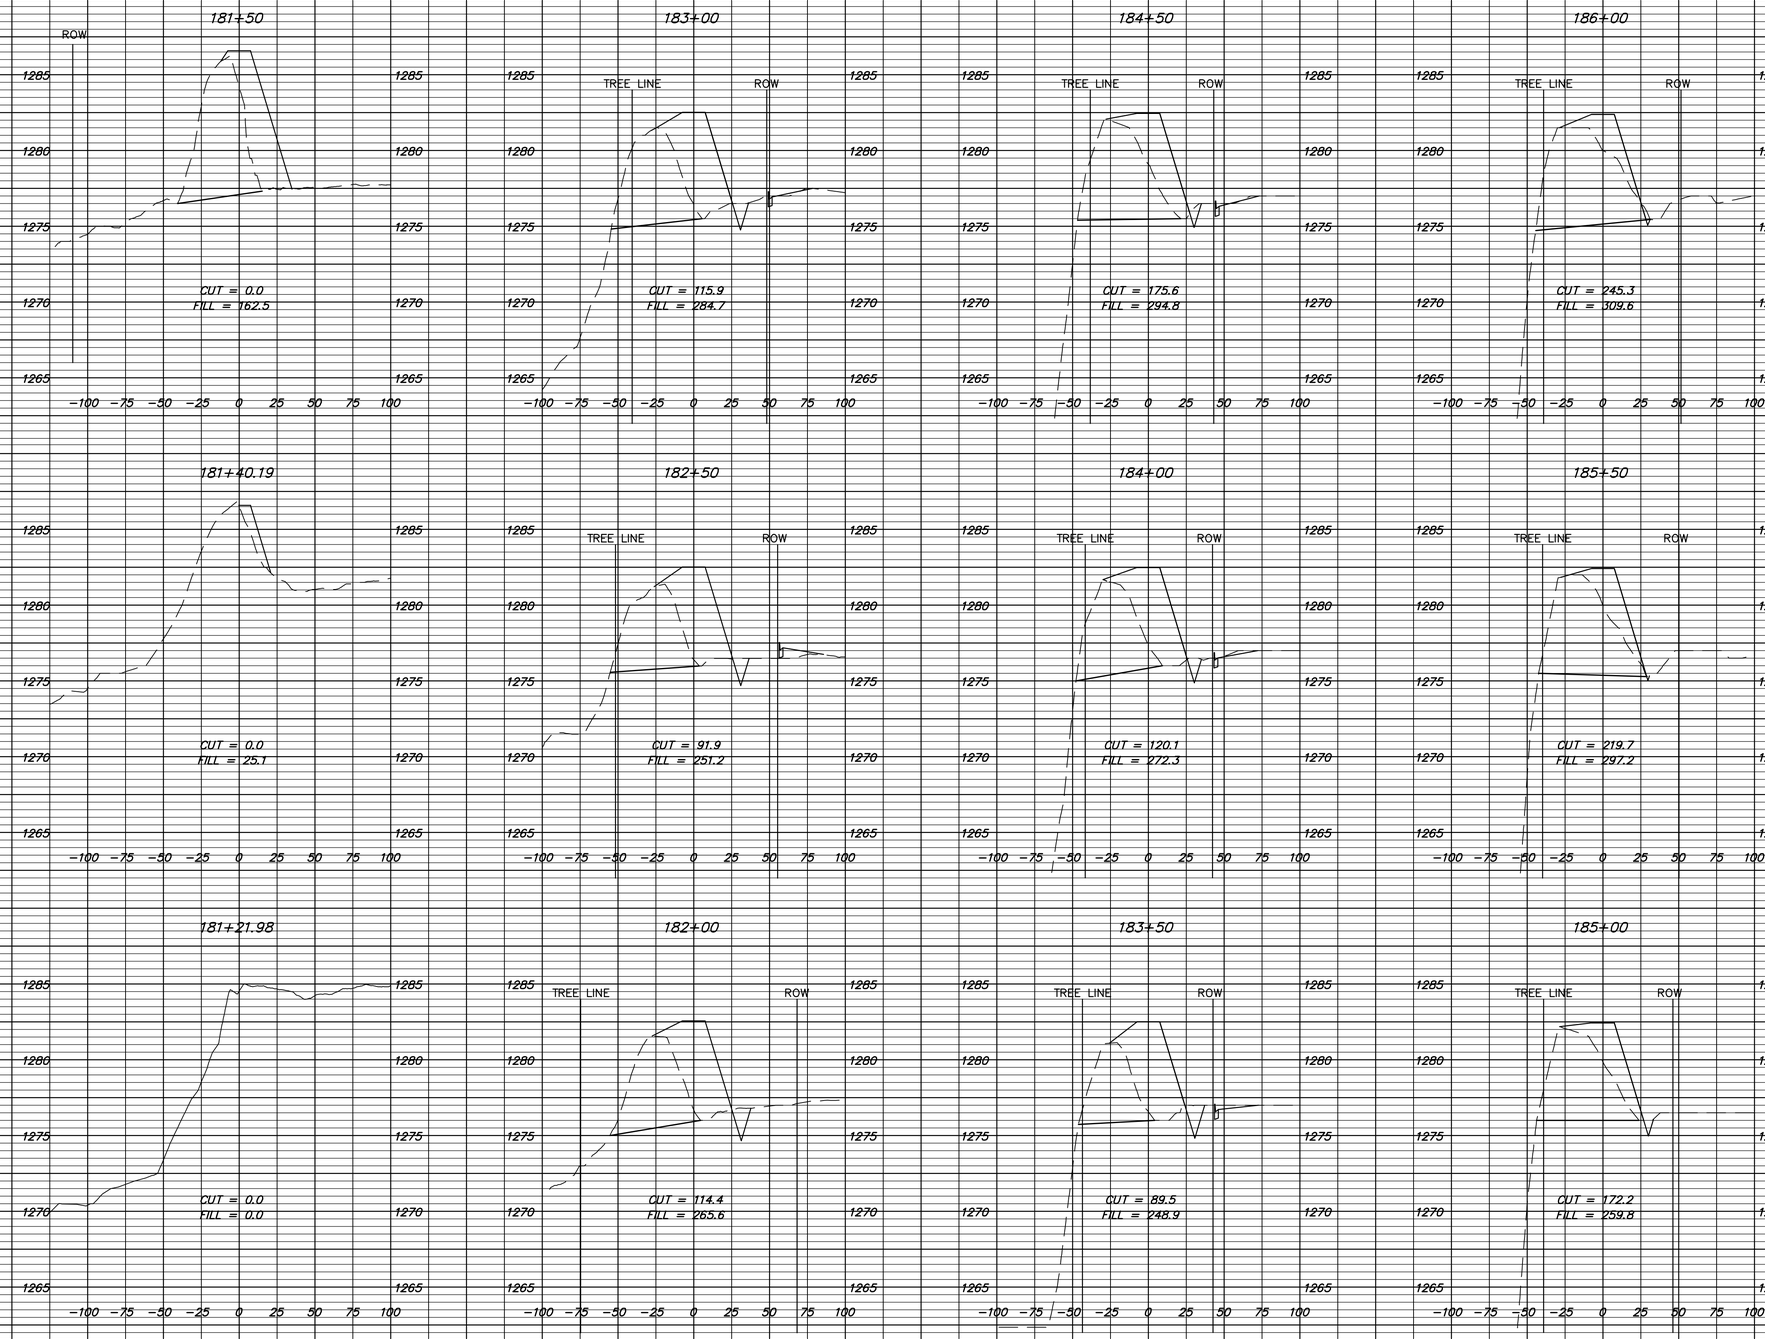


| MARK | DESCRIPTION | DATE | APPR. |
|---|---|---|---|

MKEC ENGINEERING CONSULTANTS, INC.
411 N. WEBB ROAD
WICHITA, KS. 67206
316-684-9600

CITY OF WICHITA

LEVEE 'S'
WICHITA-VALLEY CENTER LOCAL FLOOD PROTECTION PROJECT
WICHITA, KANSAS

PREPARED FOR
THE CITY OF WICHITA, KANSAS
455 N. MAIN STREET
WICHITA, KANSAS 67202

| DESIGNED BY: JAY R. ANGLEMYER | | DATE: 09/Oct/12 |
|---|---|---|
| DWN BY: STAFF | CKD BY: STAFF | APP BY: JRA |

FILE NAME: J:\Civil\07866\dwg\XSEC\07866_S_xsec6

MKEC PROJ. NO. 0701040866

LEVEE S
CROSS SECTIONS

XS-1.07

SHEET 58 OF 64