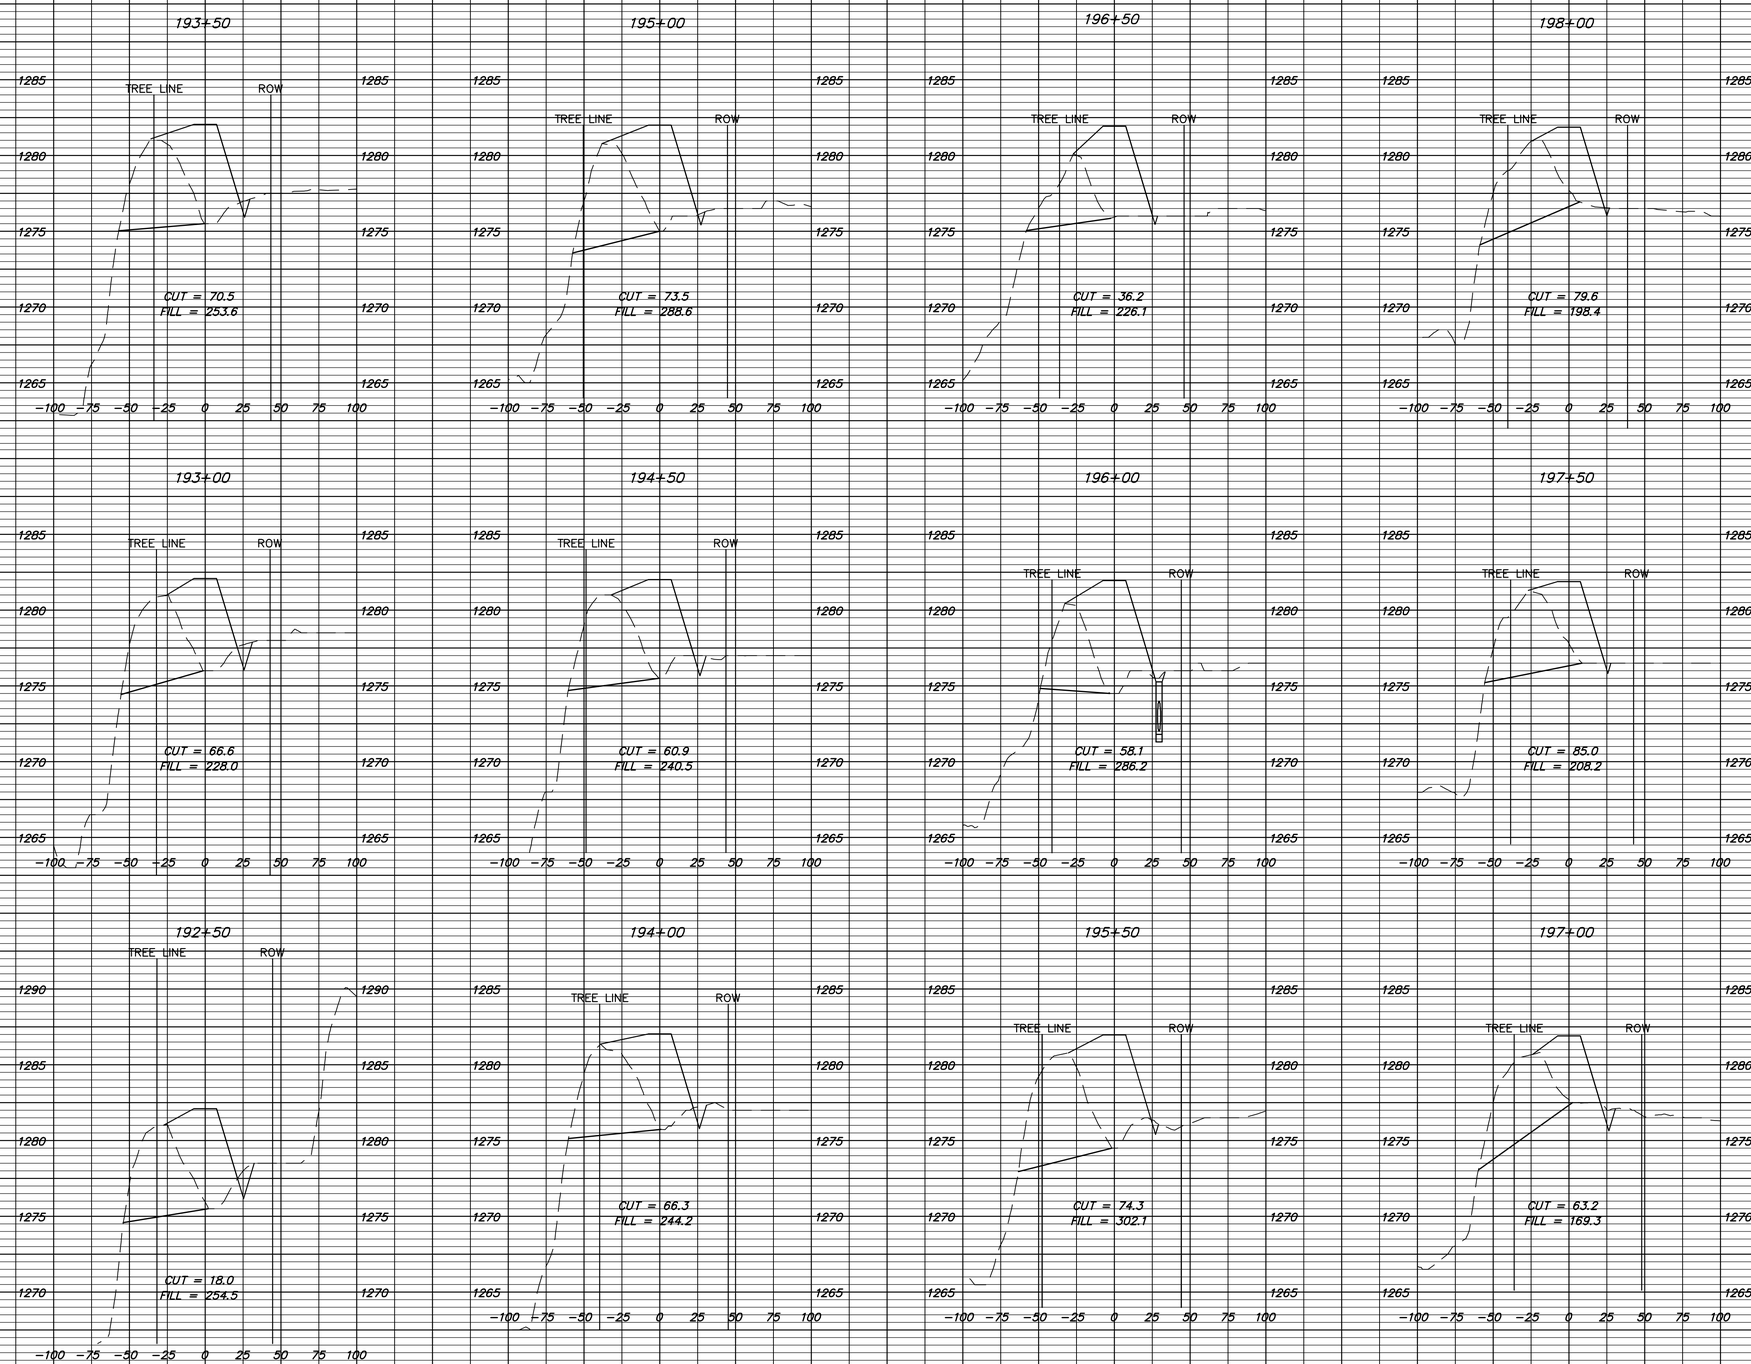

MARK	DESCRIPTION	DATE	APPR.

MKEC ENGINEERING CONSULTANTS, INC.
411 N. WEBB ROAD
WICHITA, KS. 67206
316-684-9600

CITY OF WICHITA

LEVEE 'S'
WICHITA-VALLEY CENTER LOCAL FLOOD PROTECTION PROJECT
WICHITA, KANSAS

PREPARED FOR
THE CITY OF WICHITA, KANSAS
455 N. MAIN STREET
WICHITA, KANSAS 67202

DESIGNED BY: JAY R. ANGLEMYER		DATE: 09/Oct/12
DWN BY: STAFF	CKD BY: STAFF	APP BY: JRA

FILE NAME: J:\Civil\07866\dwg\XSEC\07866_S_xsec8

MKEC PROJ. NO. 0701040866

LEVEE S
CROSS SECTIONS

XS-1.09

SHEET 60 OF 64