BENCHMARKS:

BM #1: "□" CUT ON BACK OF SIDEWALK, APPROXIMATELY 10.9 FEET DUE WEST FROM THE SW PROPERTY CORNER OF LOT 1, WOODLAND HEIGHTS 2ND ADDITION.
ELEV. = 1332.52 NGVD29

Scale: 1" = 20' Horizontal
1" = 5' Vertical
• = Iron

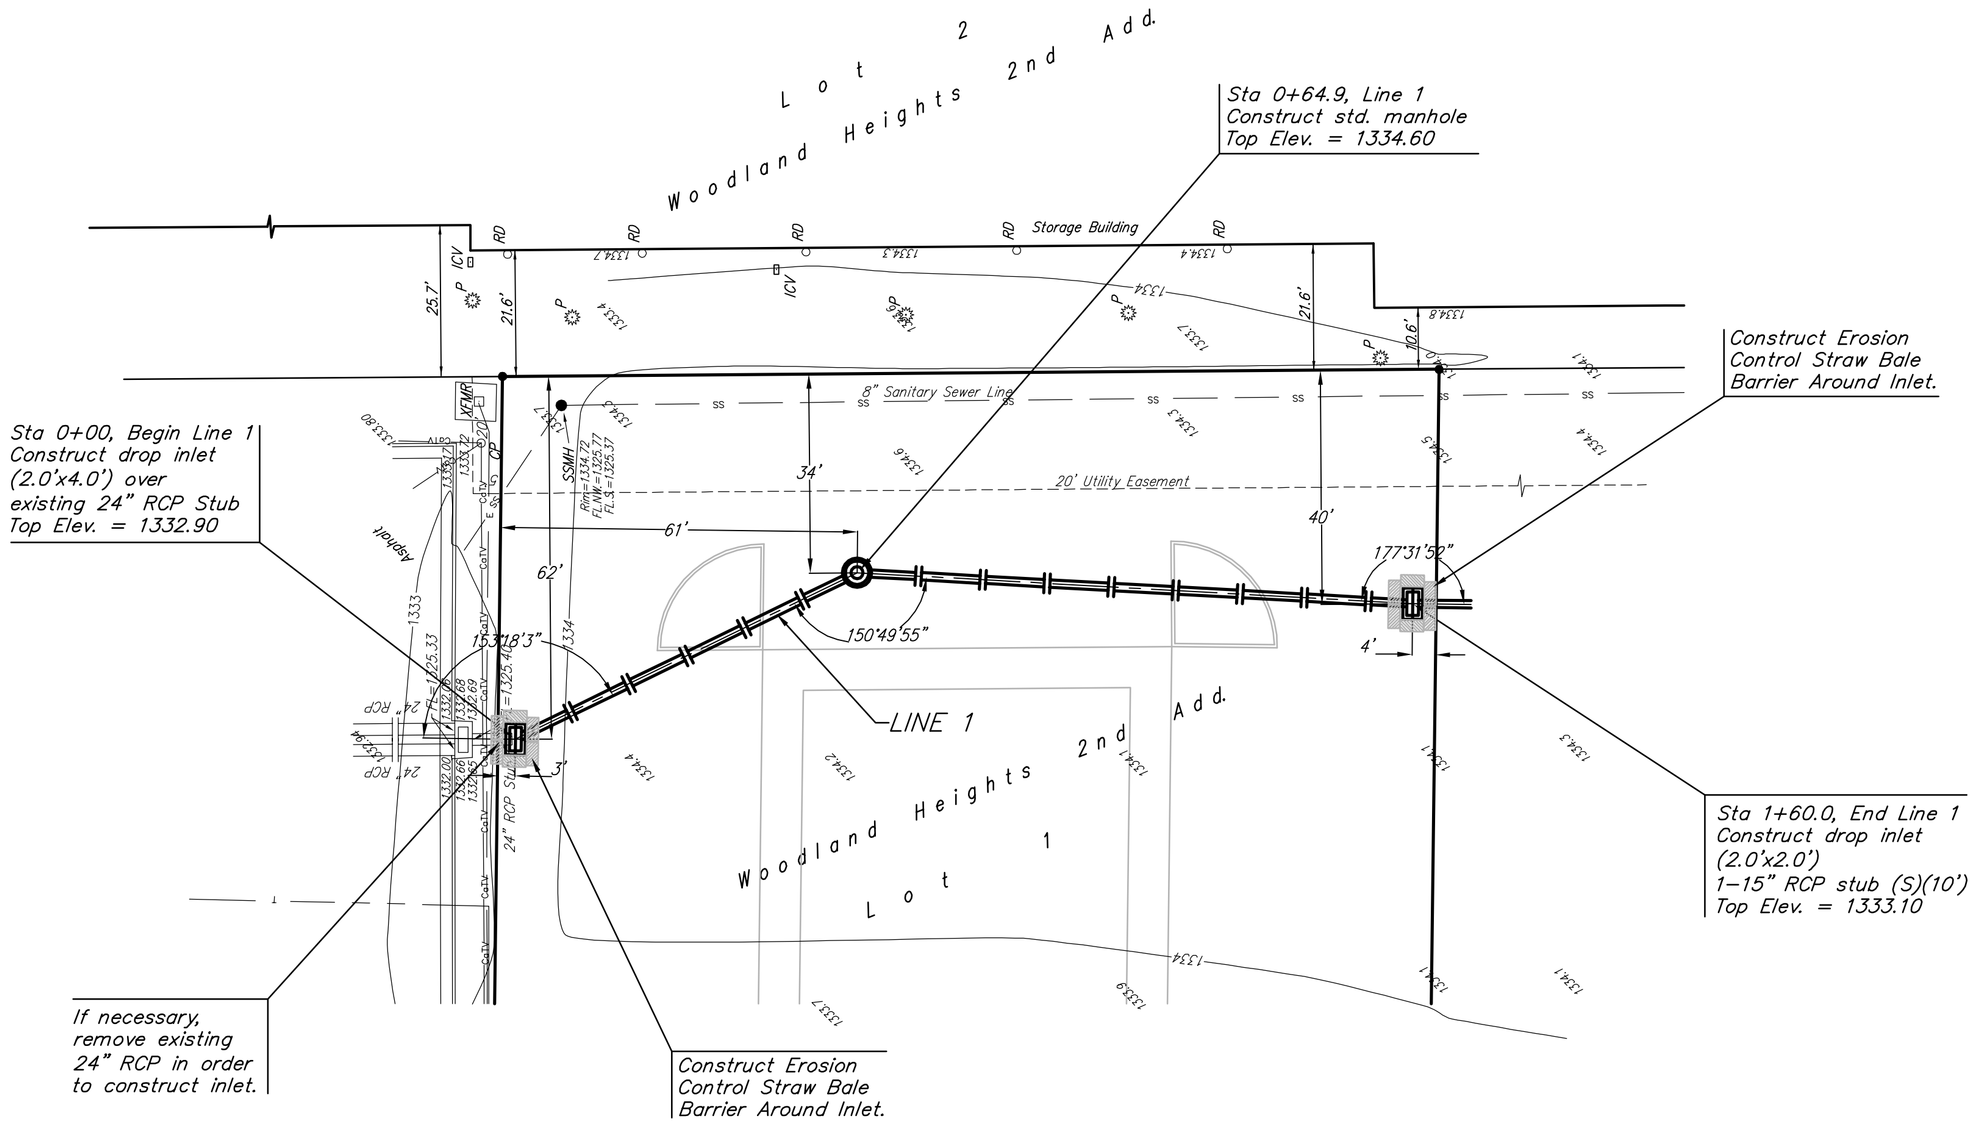

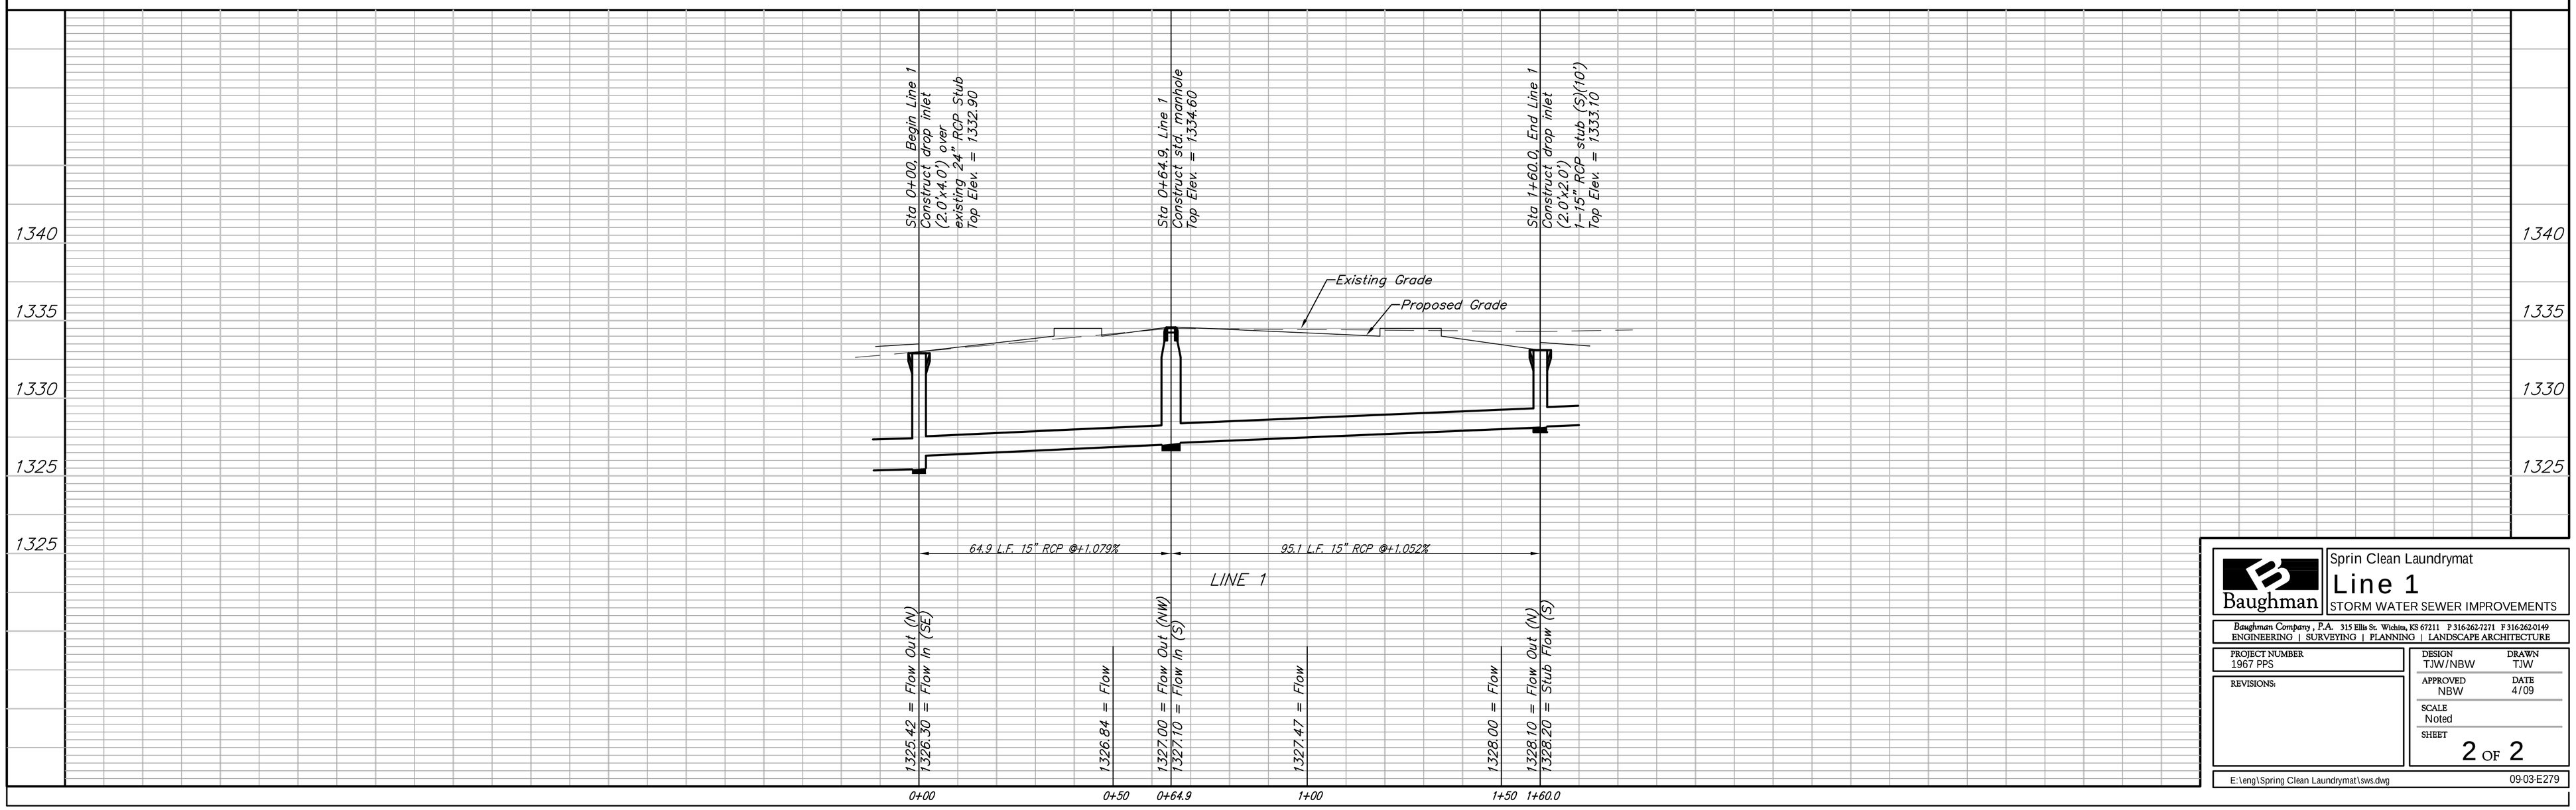

Baughman

Sprin Clean Laundrymat

Line 1

STORM WATER SEWER IMPROVEMENTS

Baughman Company, P.A. 315 Ellis St. Wichita, KS 67211 P 316-262-7271 F 316-262-0149
ENGINEERING | SURVEYING | PLANNING | LANDSCAPE ARCHITECTURE

PROJECT NUMBER 1967 PPS	DESIGN TJW/NBW / DRAWN TJW
REVISIONS:	APPROVED NBW / DATE 4/09
	SCALE Noted
	SHEET 2 OF 2

E:\eng\Spring Clean Laundrymat\sws.dwg 09-03-E279