CURVE DATA							
NAME	P.I. NORTHING	P.I. EASTING	RADIUS (FT.)	ARC LENGTH (FT.)	CHORD LENGTH (FT.)	TANGENT LENGTH (FT.)	CHORD DIRECTION
C-302	1648218.10	1658522.30	1700.00	159.07	159.01	79.59	S 13°19'49" W
C-303	1647797.52	1658401.61	5200.00	242.36	242.34	121.20	S 17°20'46" W
C-304	1647442.70	1658281.65	2780.00	142.83	142.81	71.43	S 20°09'11" W
C-305	1647059.12	1658129.58	600.00	53.73	53.72	26.82	S 24°11'26" W
C-306	1647003.35	1658101.46	40.00	41.24	39.44	22.67	S 56°17'42" W

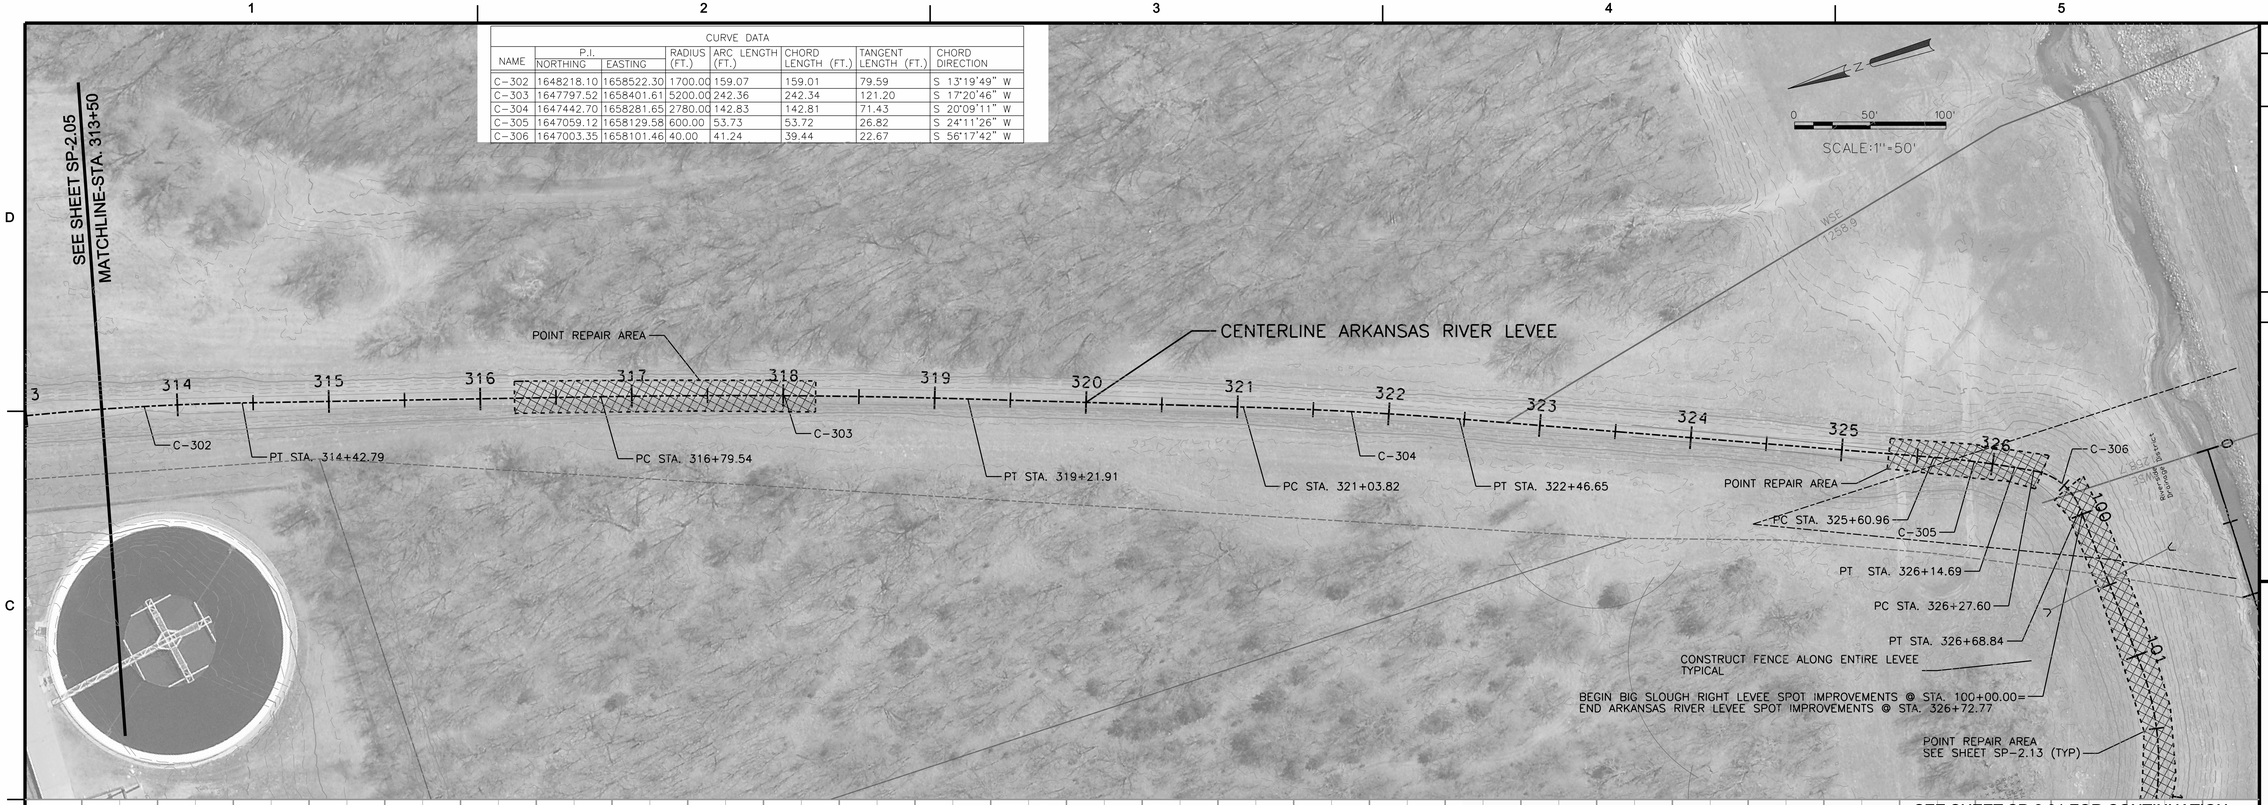

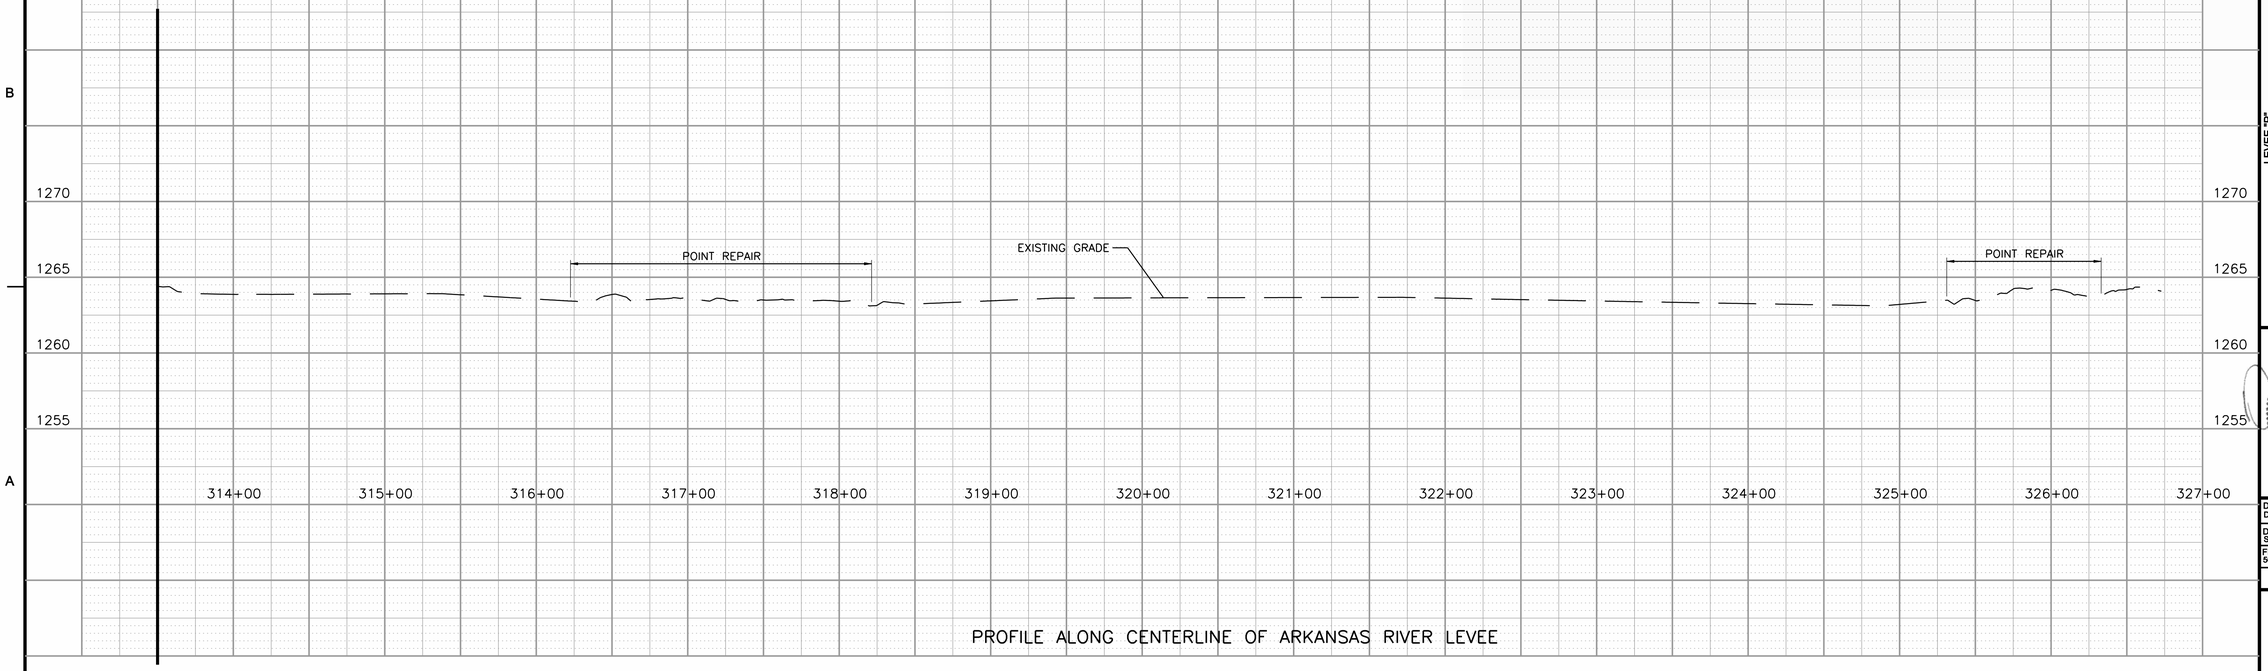

PROFILE ALONG CENTERLINE OF ARKANSAS RIVER LEVEE

MARK	DESCRIPTION	DATE	APPR.

amec
AMEC Earth & Environmental, Inc.
1129 SW Wanamaker
Topeka, Kansas 66604
Phone: (785) 272-4630
Fax: (785) 272-4676

CITY OF WICHITA

LEVEE "P"
WICHITA-VALLEY CENTER LOCAL FLOOD PROTECTION PROJECT
WICHITA, KANSAS

PREPARED FOR
THE CITY OF WICHITA, KANSAS
455 N. Main
Wichita, KS 67202

DON W. DOTSON LICENSED 19964 12/24/09 KANSAS PROFESSIONAL ENGINEER

DESIGNED BY: Don W. Dotson, P.E.		DATE: 2009/Oct/26
DWN BY: Staff	CKD BY: DWD	APP BY: MG
FILE NAME: 561500000-C-SP-206.dgn		
AMEC PROJ. NO. 5-6150-0000		

LEVEE P
SITE PLAN AND PROFILE
SP-2.06
SHEET 13 OF 65