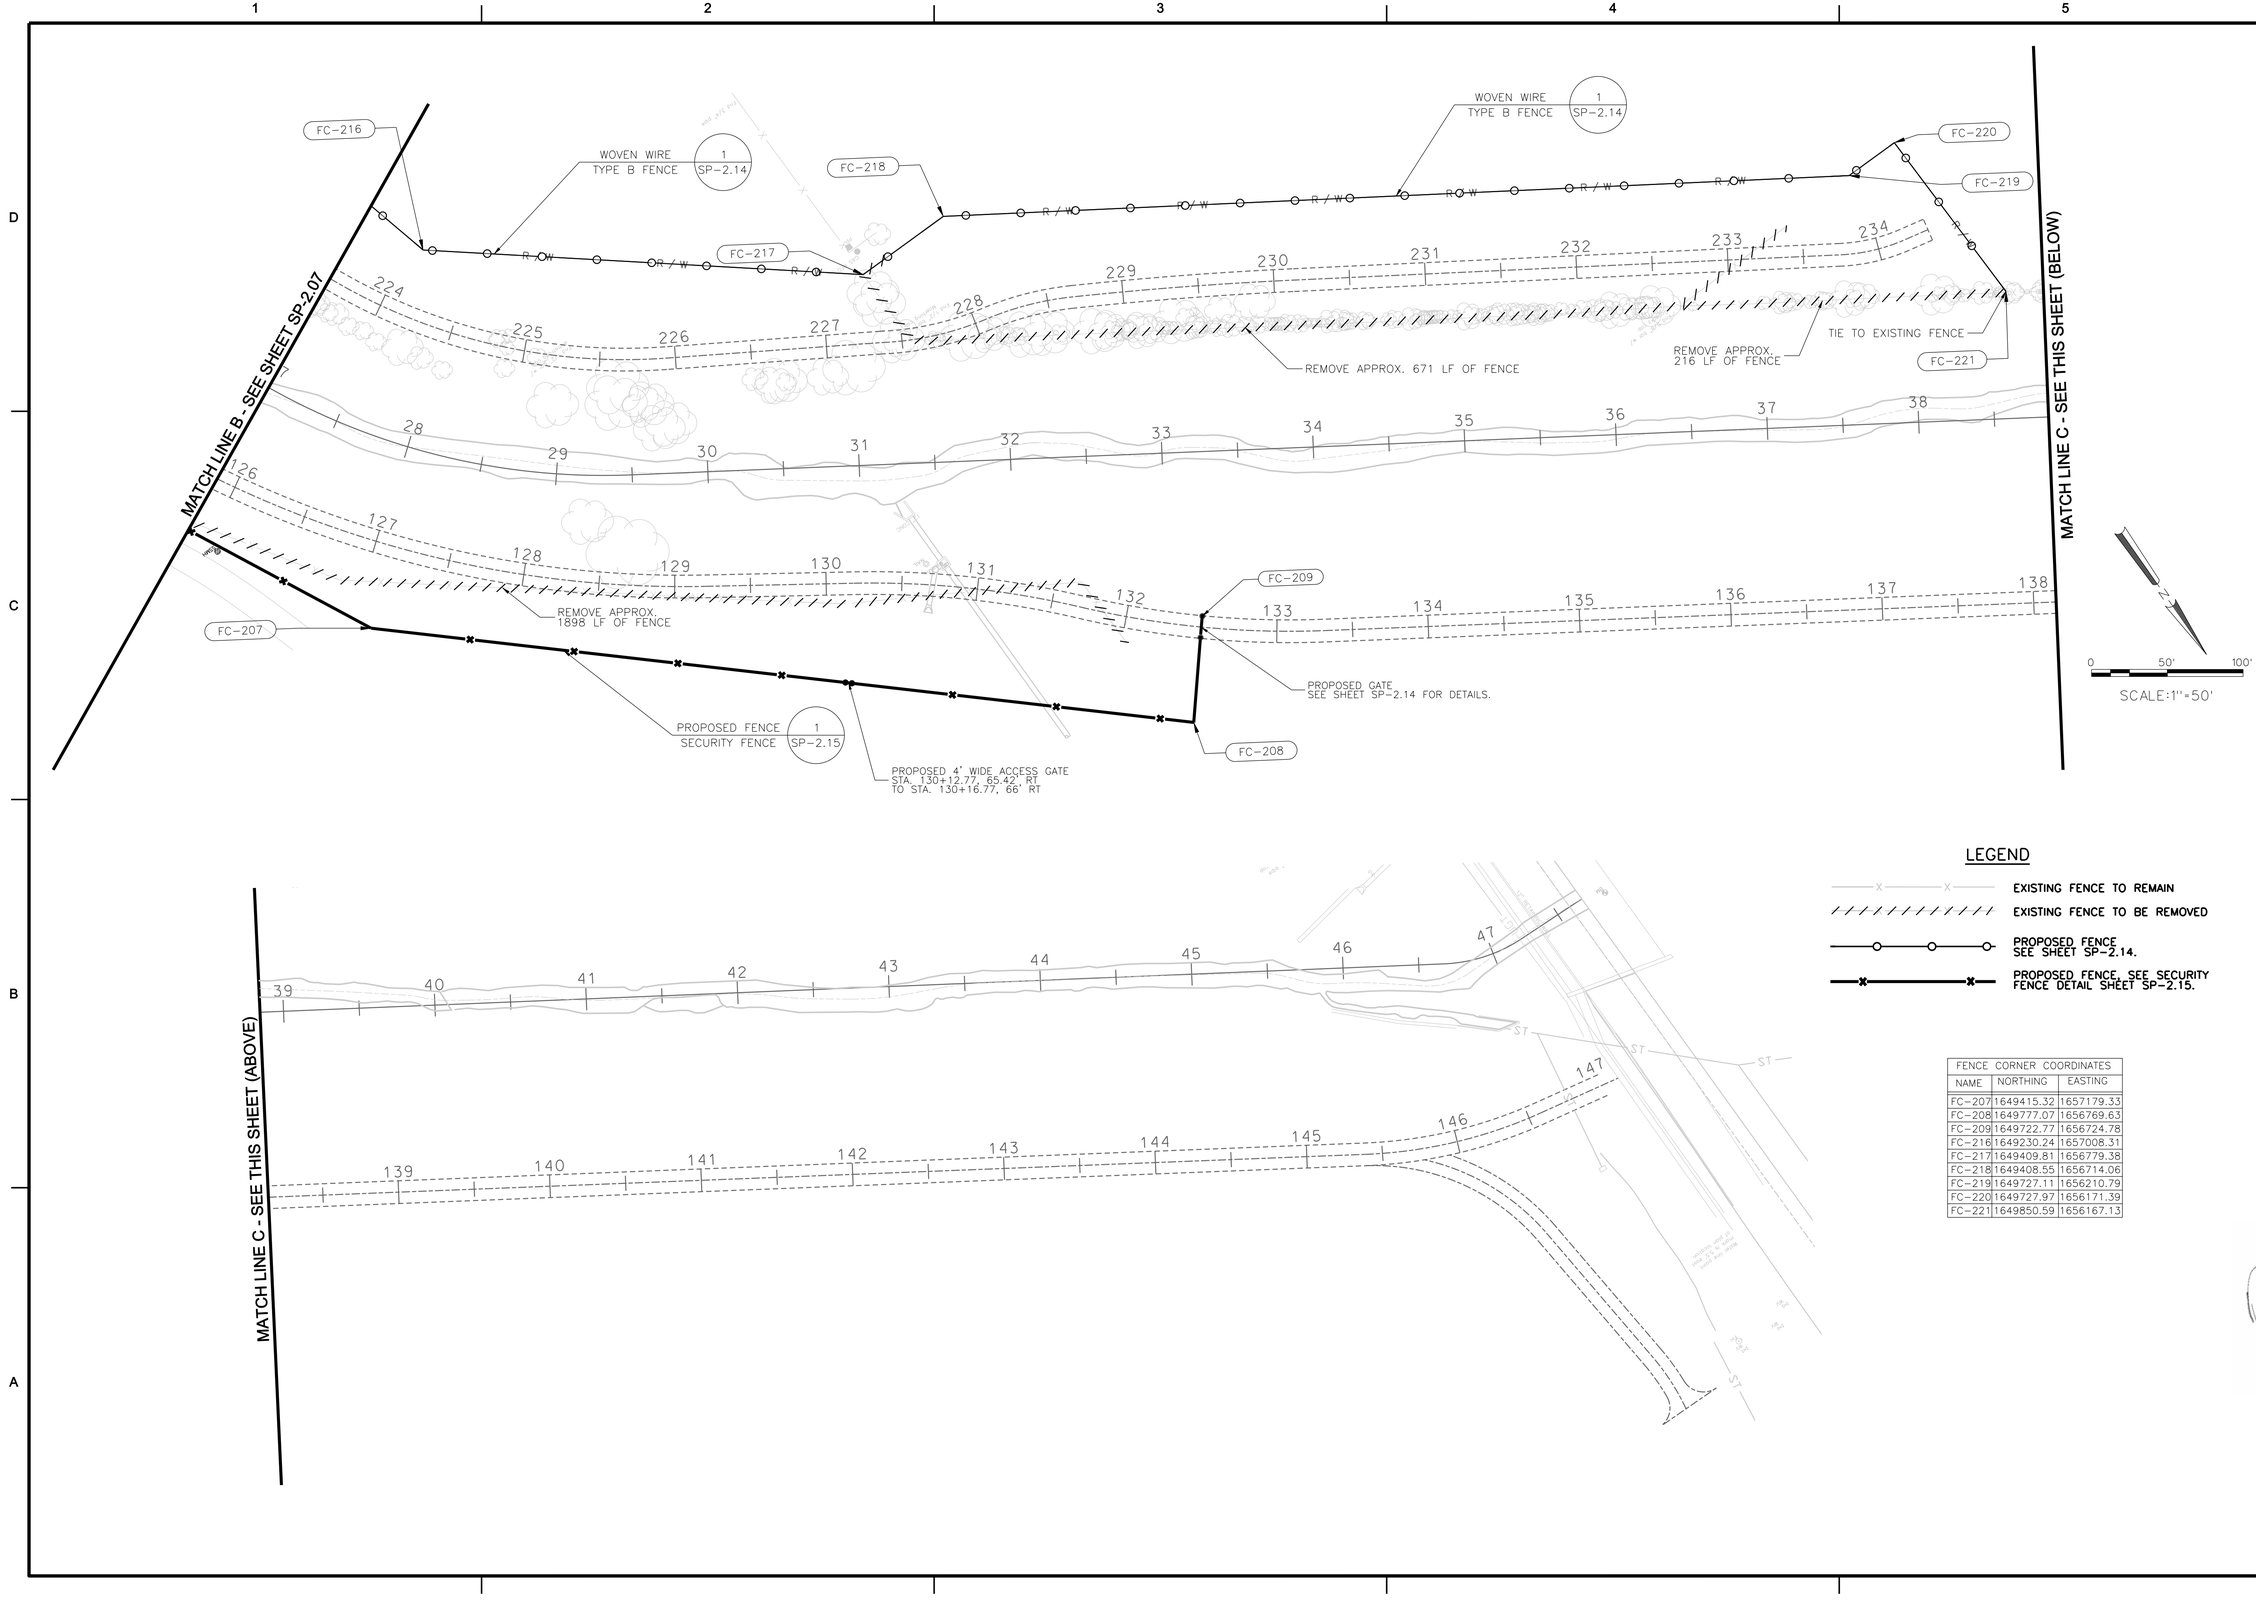

LEGEND

- EXISTING FENCE TO REMAIN
- EXISTING FENCE TO BE REMOVED
- PROPOSED FENCE SEE SHEET SP-2.14.
- PROPOSED FENCE, SEE SECURITY FENCE DETAIL SHEET SP-2.15.

FENCE CORNER COORDINATES		
NAME	NORTHING	EASTING
FC-207	1649415.32	1657179.33
FC-208	1649777.07	1656769.63
FC-209	1649722.77	1656724.78
FC-216	1649230.24	1657008.31
FC-217	1649409.81	1656779.38
FC-218	1649408.55	1656714.06
FC-219	1649727.11	1656210.79
FC-220	1649727.97	1656171.39
FC-221	1649850.59	1656167.13

MARK	DESCRIPTION	DATE	APPR.

amec
AMEC Earth & Environmental, Inc.
1129 SW Wanamaker
Topeka, Kansas 66604
Phone: (785) 272-4630
Fax: (785) 272-4676

CITY OF WICHITA

LEVEE "P"
WICHITA-VALLEY CENTER LOCAL FLOOD PROTECTION PROJECT
WICHITA, KANSAS

PREPARED FOR
THE CITY OF WICHITA, KANSAS
455 N. Main
Wichita, KS 67202

DON W. DOTSON LICENSED 19964 10/26/09 KANSAS PROFESSIONAL ENGINEER

DESIGNED BY: Don W. Dotson, P.E.		DATE: 2009/Oct/26
DWN BY: Staff	CKD BY: DWD	APP BY: MG
FILE NAME: 561500000-C-SP-208.dgn		
AMEC PROJ. NO. 5-6150-0000		

LEVEE P
FENCING PLAN

SP-2.08

SHEET 15 OF 65