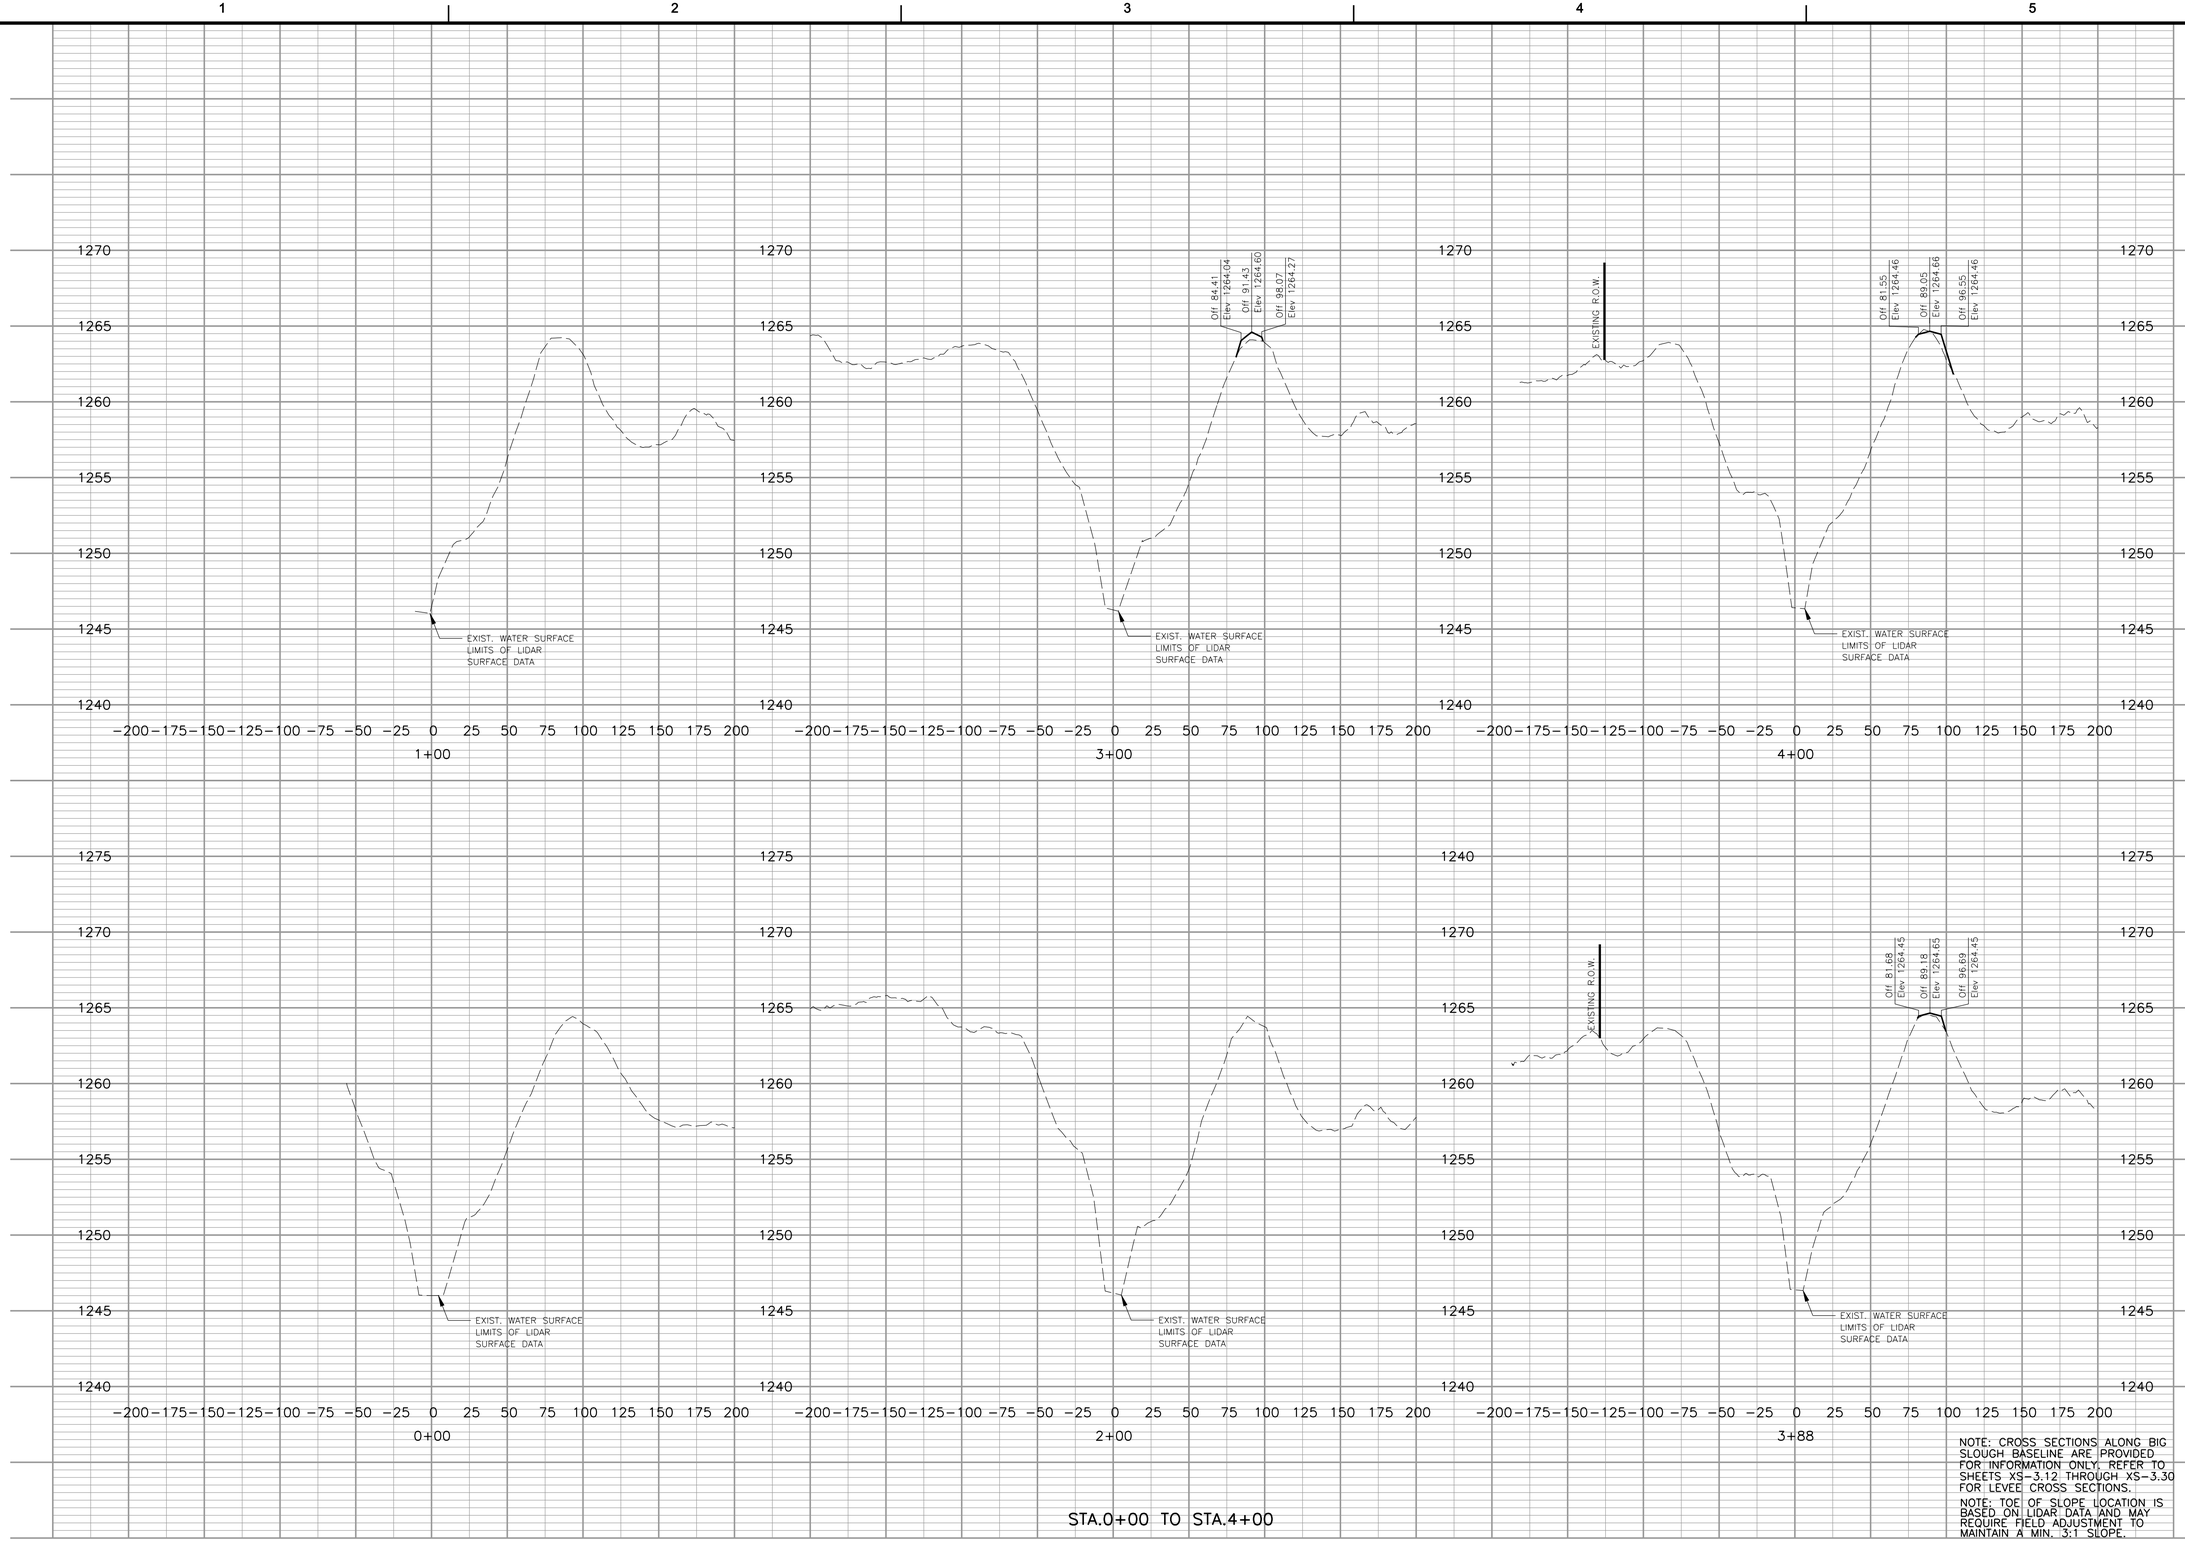

STA.0+00 TO STA.4+00

NOTE: CROSS SECTIONS ALONG BIG SLOUGH BASELINE ARE PROVIDED FOR INFORMATION ONLY; REFER TO SHEETS XS−3.12 THROUGH XS−3.30 FOR LEVEE CROSS SECTIONS.

NOTE: TOE OF SLOPE LOCATION IS BASED ON LIDAR DATA AND MAY REQUIRE FIELD ADJUSTMENT TO MAINTAIN A MIN. 3:1 SLOPE.

MARK	DESCRIPTION	DATE	APPR.

AMEC Earth & Environmental, Inc.
1129 SW Wanamaker
Topeka, Kansas 66604
Phone: (785) 272-6630
Fax: (785) 272-6878

CITY OF WICHITA

LEVEE "B"
WICHITA-VALLEY CENTER LOCAL FLOOD PROTECTION PROJECT
WICHITA, KANSAS

PREPARED FOR
THE CITY OF WICHITA, KANSAS
455 N. Main
Wichita, KS 67202

DON W. DOTSON LICENSED 19964 10/26/09 KANSAS PROFESSIONAL ENGINEER

DESIGNED BY: Don W. Dotson, P.E.		DATE: 2009/Oct/26
DWN BY: Staff	CKD BY: DWD	APP BY: MG

FILE NAME: 561500000-C-XS-301.dgn

AMEC PROJ. NO. 5-6150-0000

BIG SLOUGH BASELINE CROSS SECTIONS

XS-3.01

SHEET 24 OF 65