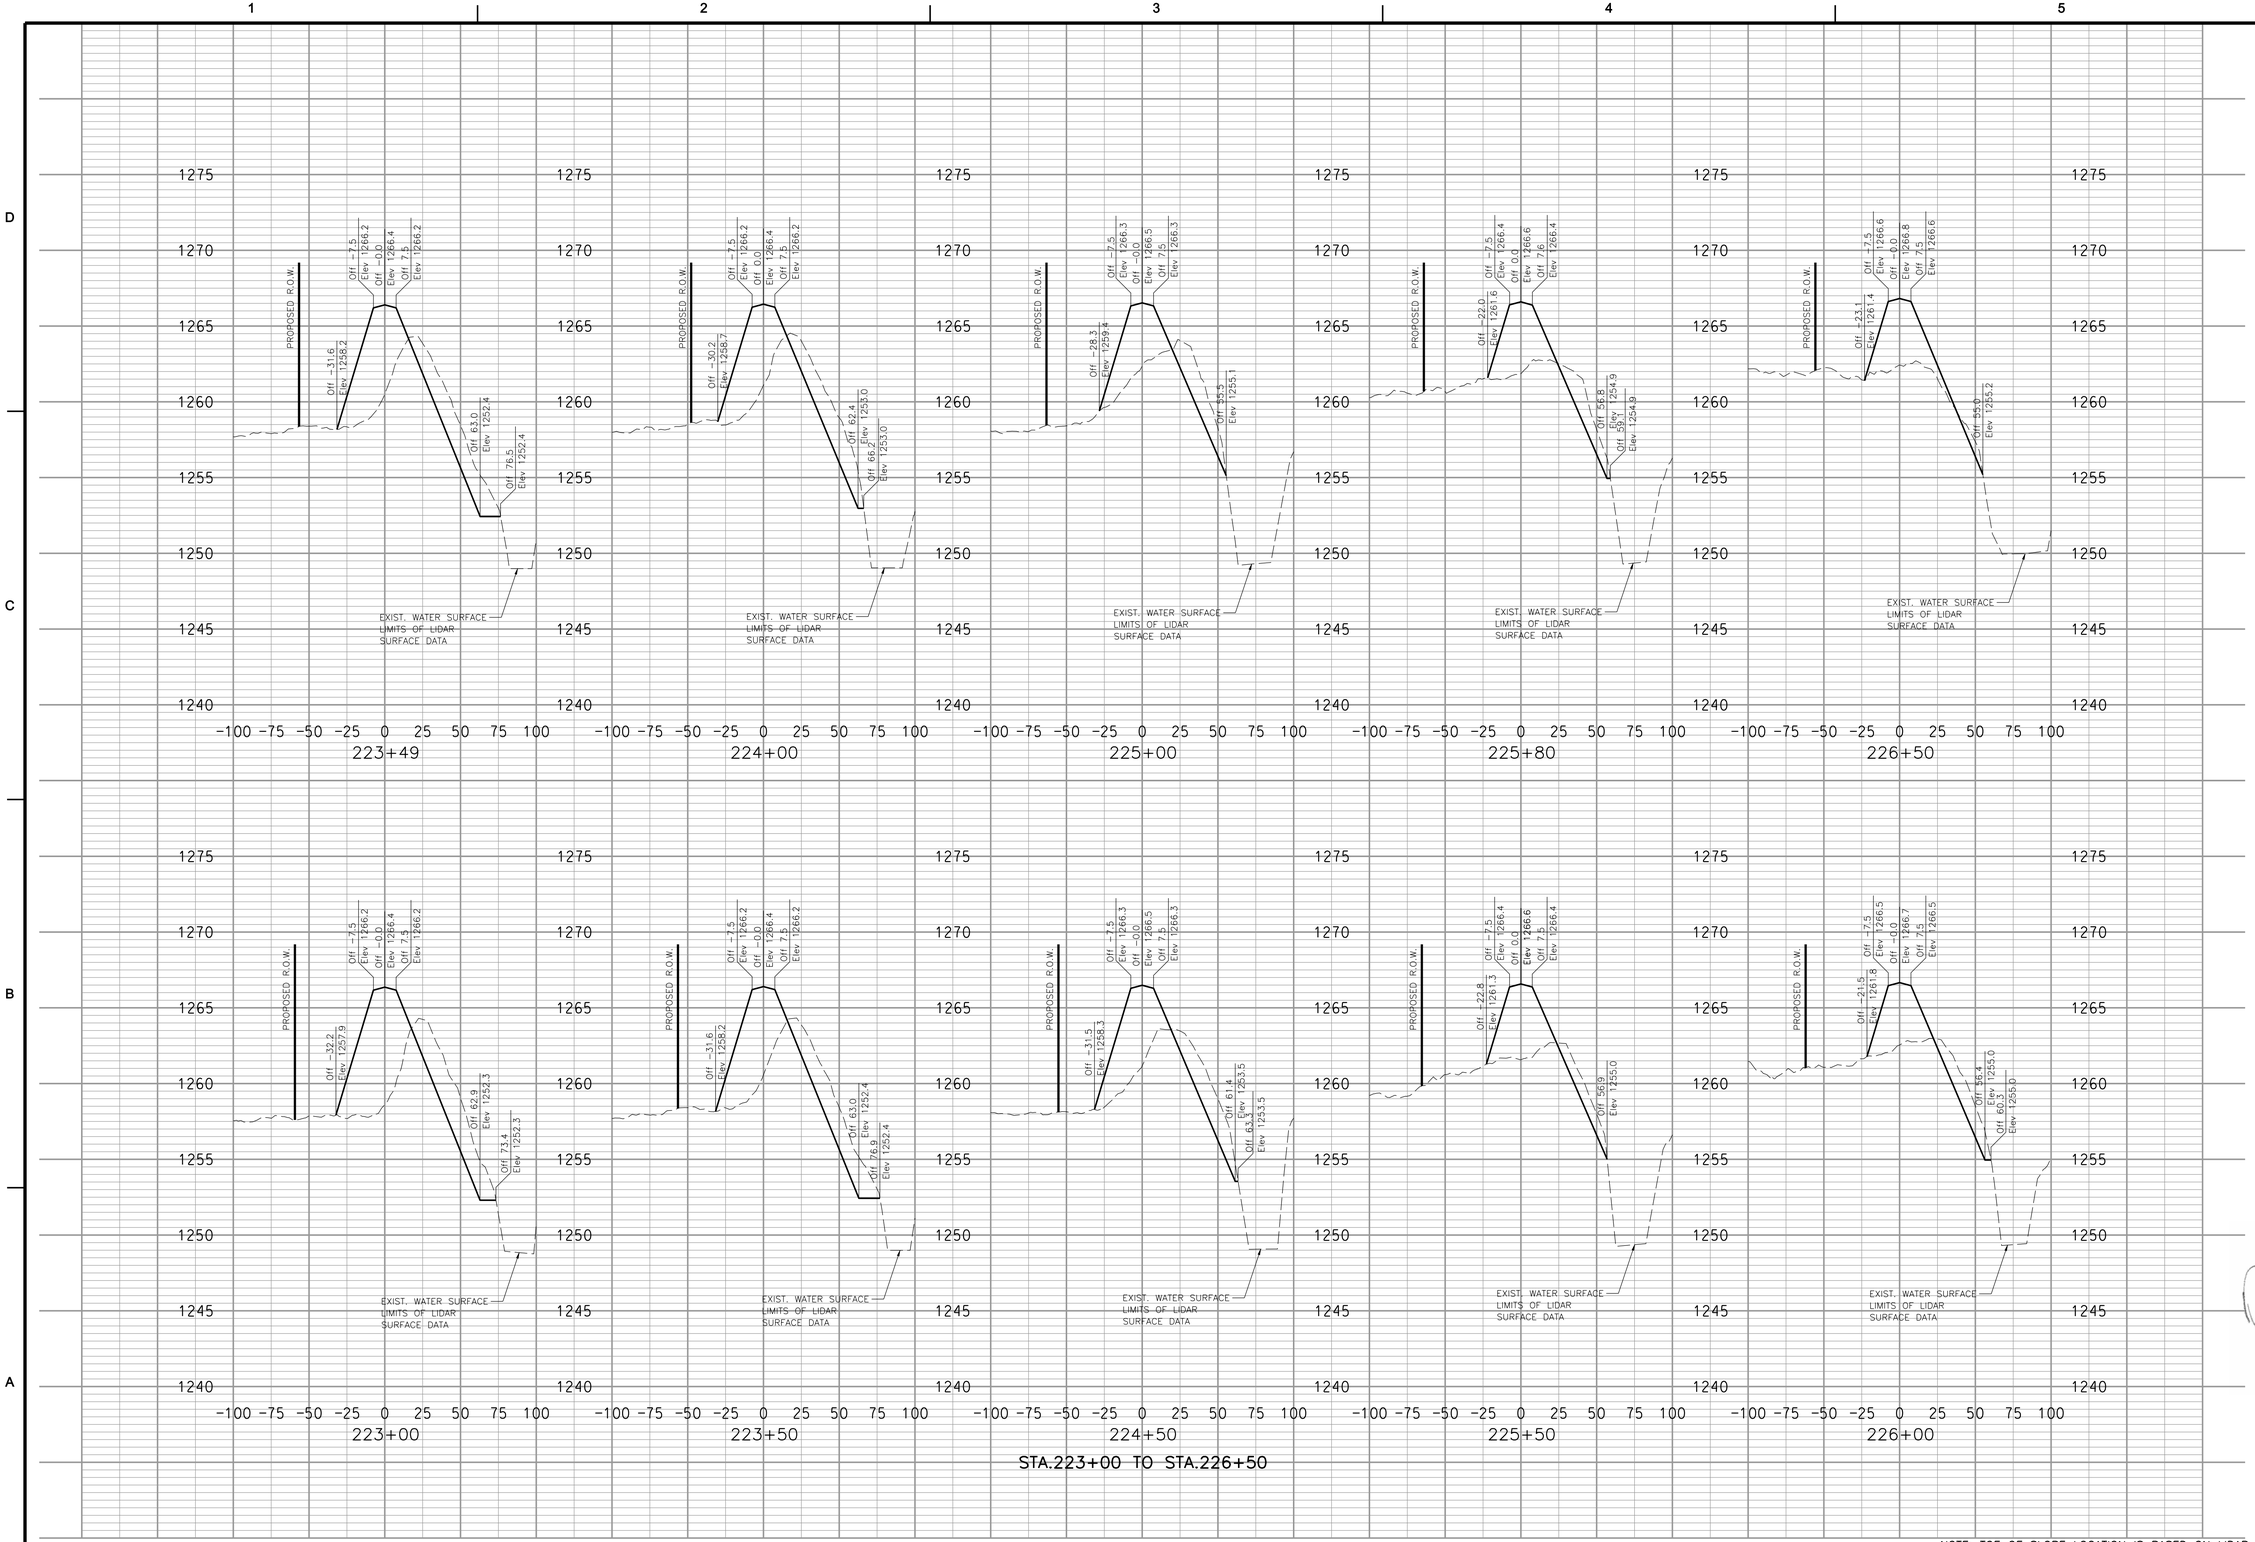

NOTE: TOE OF SLOPE LOCATION IS BASED ON LIDAR DATA AND MAY REQUIRE FIELD ADJUSTMENT TO MAINTAIN A MIN. 3:1 SLOPE.

MARK	DESCRIPTION	DATE	APPR.

amec
AMEC Earth & Environmental, Inc.
1129 SW Wanamaker
Topeka, Kansas 66604
Phone: (785) 272-6830
Fax: (785) 272-6878

CITY OF WICHITA

LEVEE "P"
WICHITA-VALLEY CENTER LOCAL FLOOD PROTECTION PROJECT
WICHITA, KANSAS

PREPARED FOR
THE CITY OF WICHITA, KANSAS
455 N. Main
Wichita, KS 67202

DON W. DOTSON LICENSED 19964 10/26/09 KANSAS PROFESSIONAL ENGINEER

DESIGNED BY: Don W. Dotson, P.E.		DATE: 2009/Oct/26
DWN BY: Staff	CKD BY: DWD	APP BY: MG

FILE NAME: 561500000-C-XS-328.dgn

AMEC PROJ. NO. 5-6150-0000

BIG SLOUGH LEFT LEVEE CROSS SECTIONS

XS-3.28

SHEET 51 OF 65