SCALE: 1" = 20'

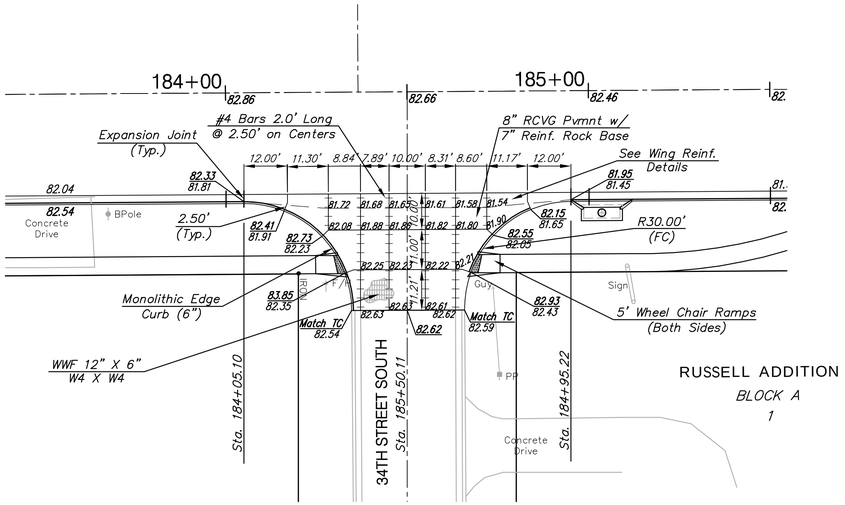

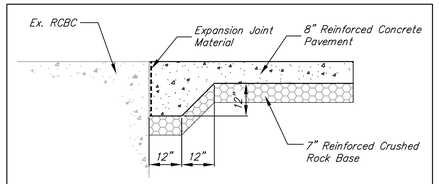

The Contractor Shall Thicken the Concrete Section Adjacent to the Ex. RCBC as Shown. The Cost for the Additional Concrete Shall be SUBSIDIARY to the 8" Reinforced Conctrete Pavement.

SCALE: 1" = 20'

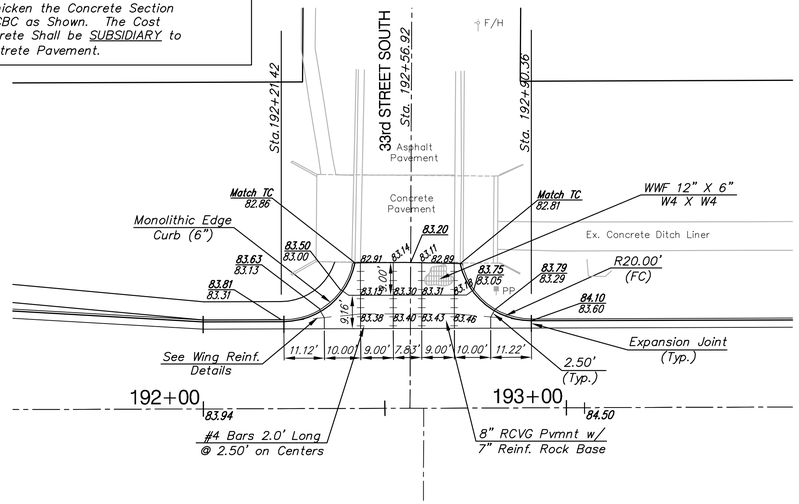

SCALE: 1" = 20'

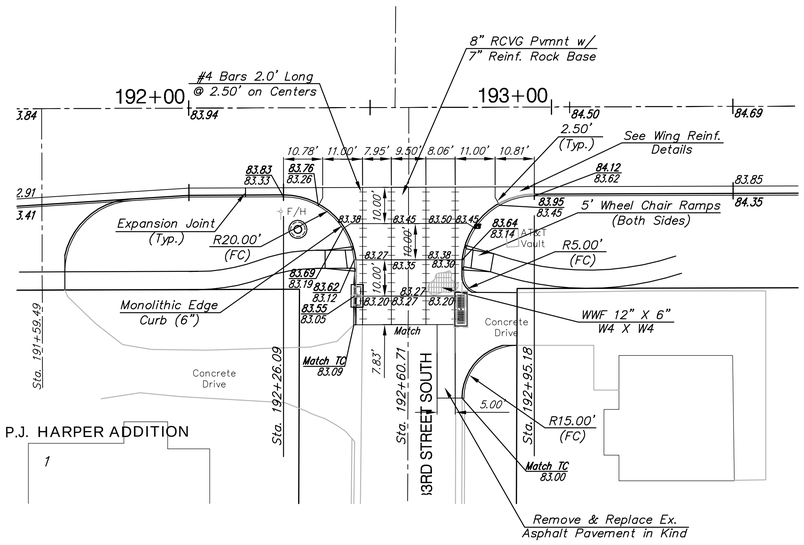

Drawing File: E:\eng\Meridian-47th to 31st\Details\VGdetail.dwg

September 2009

Design: T. CURRY	Project No. 05-10-E396 CAPITAL IMPROVEMENT PROJECT
Drawn: T. CURRY	VALLEY GUTTER DETAILS
Approved: TPV	MERIDIAN AVENUE - 47TH STREET SOUTH to 31ST STREET SOUTH
Scale: 1" = 20'	

Baughman Company , P.A.
315 Ellis St. Wichita, KS 67211 P 316-262-7271 F 316-262-0149
ENGINEERING | SURVEYING | PLANNING | LANDSCAPE ARCHITECTURE

SHEET 42 OF 187