BENCHMARK:
BM #7 – "□" Chiseled in the Base of the Concrete Privacy Wall
Sta. 144+80, 52' Rt.
Elev. = 1283.19 MSL

SCALE:
HORIZONTAL: 1" = 20'
VERTICAL: 1" = 5'

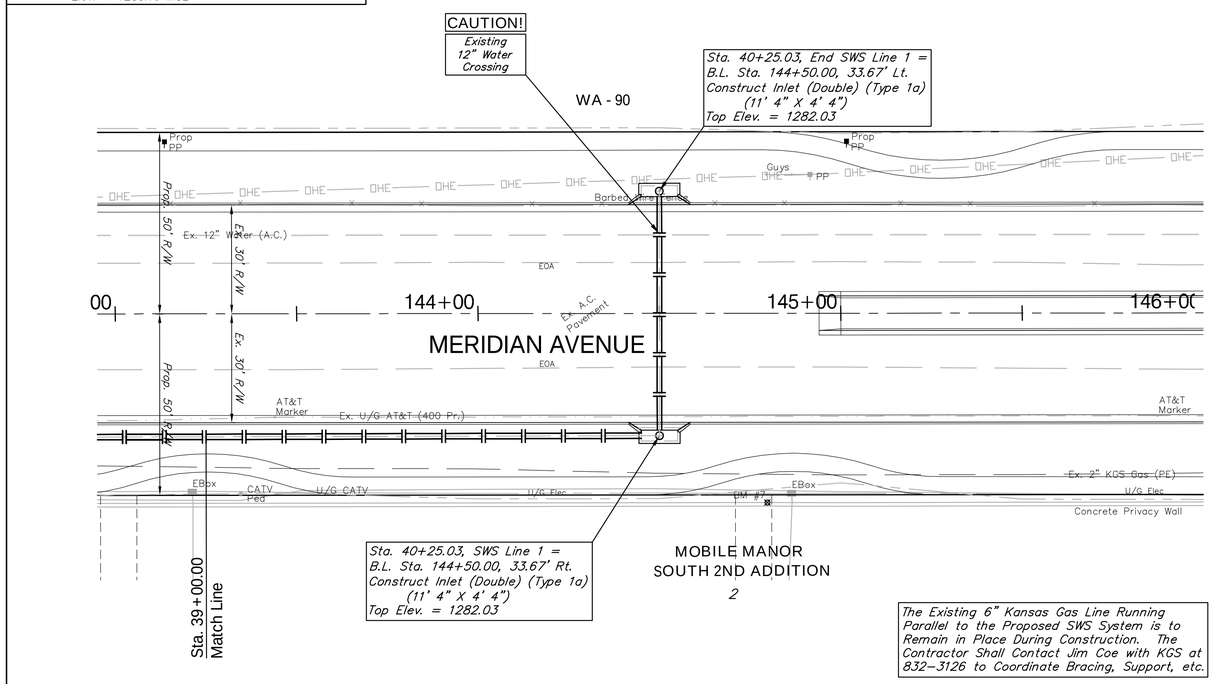

The Existing 6" Kansas Gas Line Running Parallel to the Proposed SWS System is to Remain in Place During Construction. The Contractor Shall Contact Jim Coe with KGS at 832–3126 to Coordinate Bracing, Support, etc.

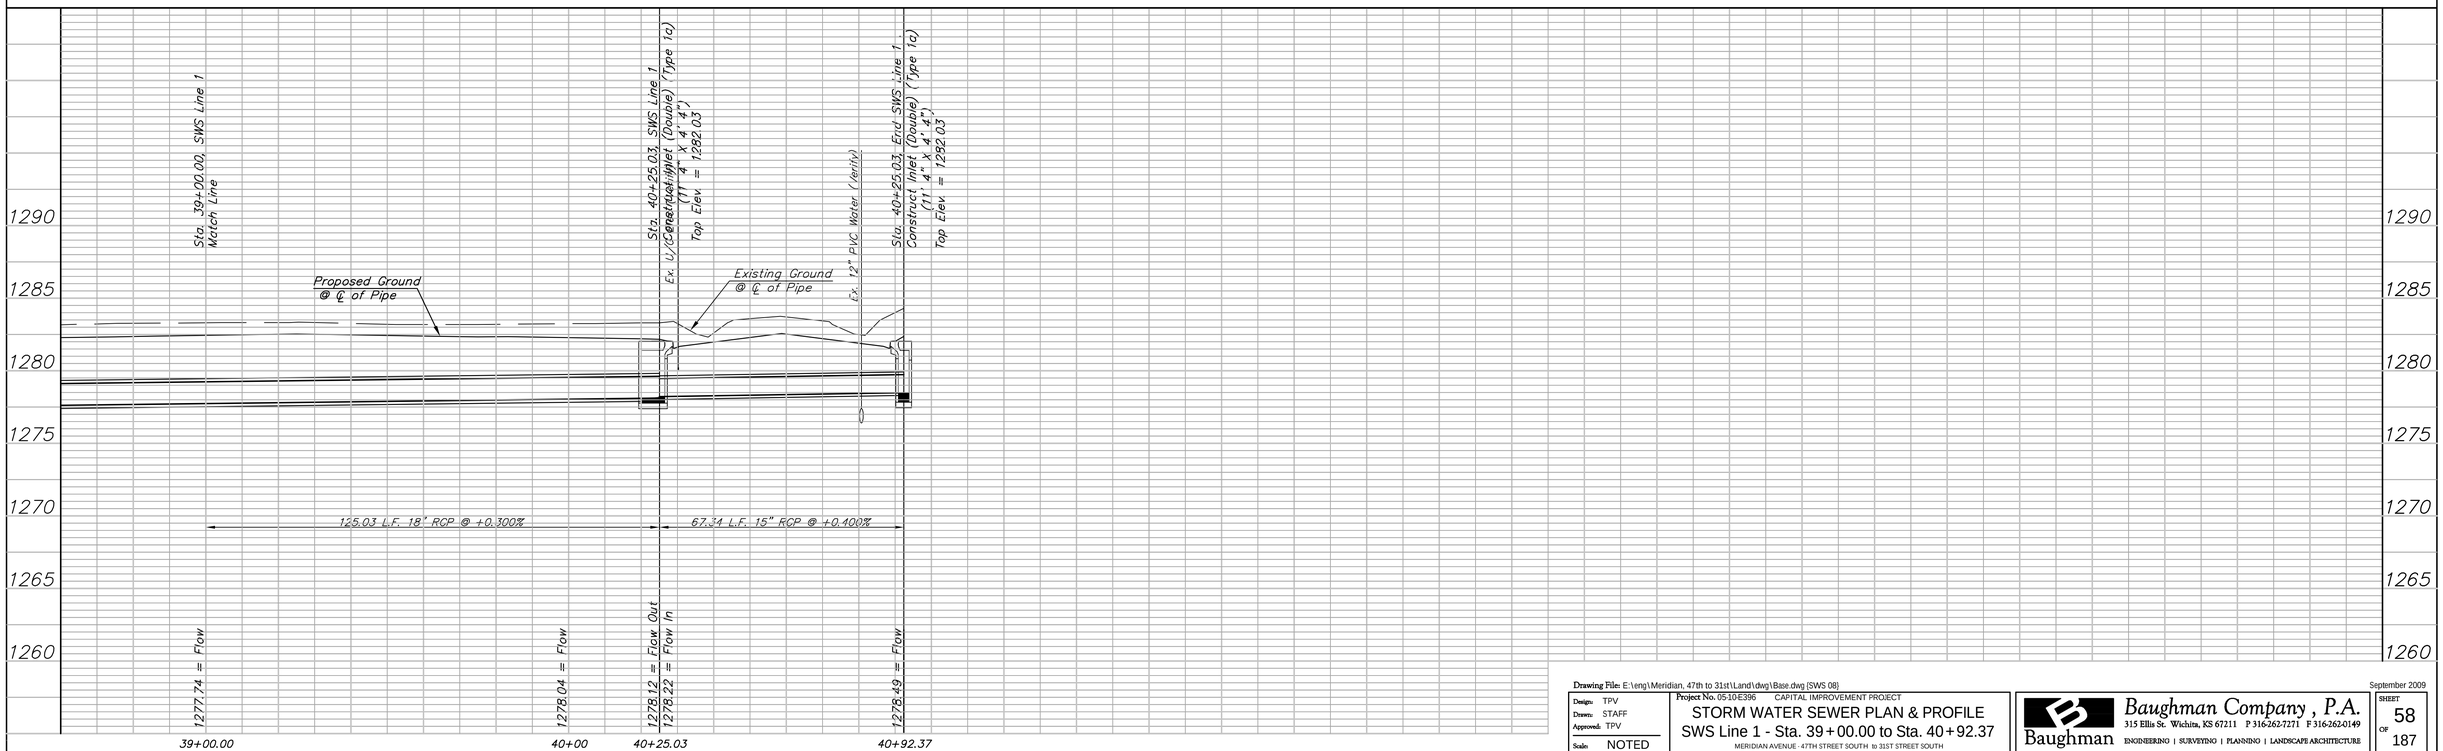

Drawing File: E:\eng\Meridian, 47th to 31st\Land\dwg\Base.dwg (SWS 08)

September 2009

Design:	TPV
Drawn:	STAFF
Approved:	TPV
Scale:	NOTED

Project No. 05-10-E396 CAPITAL IMPROVEMENT PROJECT

STORM WATER SEWER PLAN & PROFILE
SWS Line 1 - Sta. 39+00.00 to Sta. 40+92.37
MERIDIAN AVENUE - 47TH STREET SOUTH to 31ST STREET SOUTH

Baughman Company , P.A.
315 Ellis St. Wichita, KS 67211 P 316-262-7271 F 316-262-0149
Baughman ENGINEERING | SURVEYING | PLANNING | LANDSCAPE ARCHITECTURE

SHEET 58 OF 187