BENCHMARK:
BM #13 – City of Wichita Disc on the West Hubguard of RCBC North of Interstate 235
Sta. 179+50, 40' Lt.
Elev. = 1287.55 MSL

SCALE:
HORIZONTAL: 1" = 20'
VERTICAL: 1" = 5'

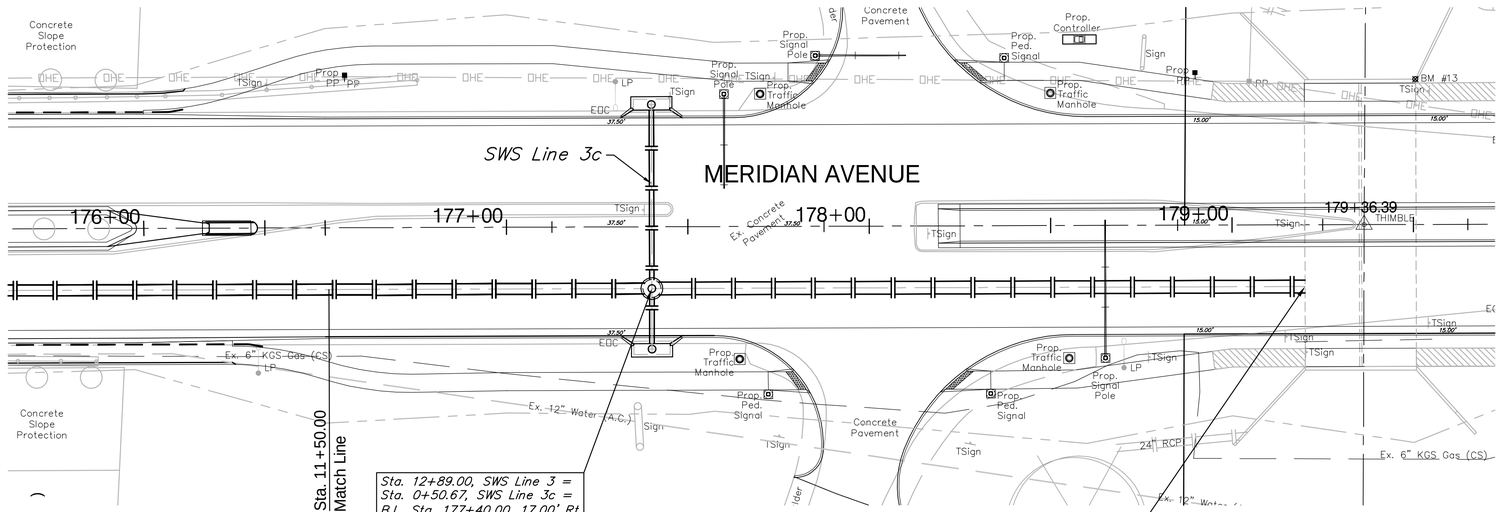

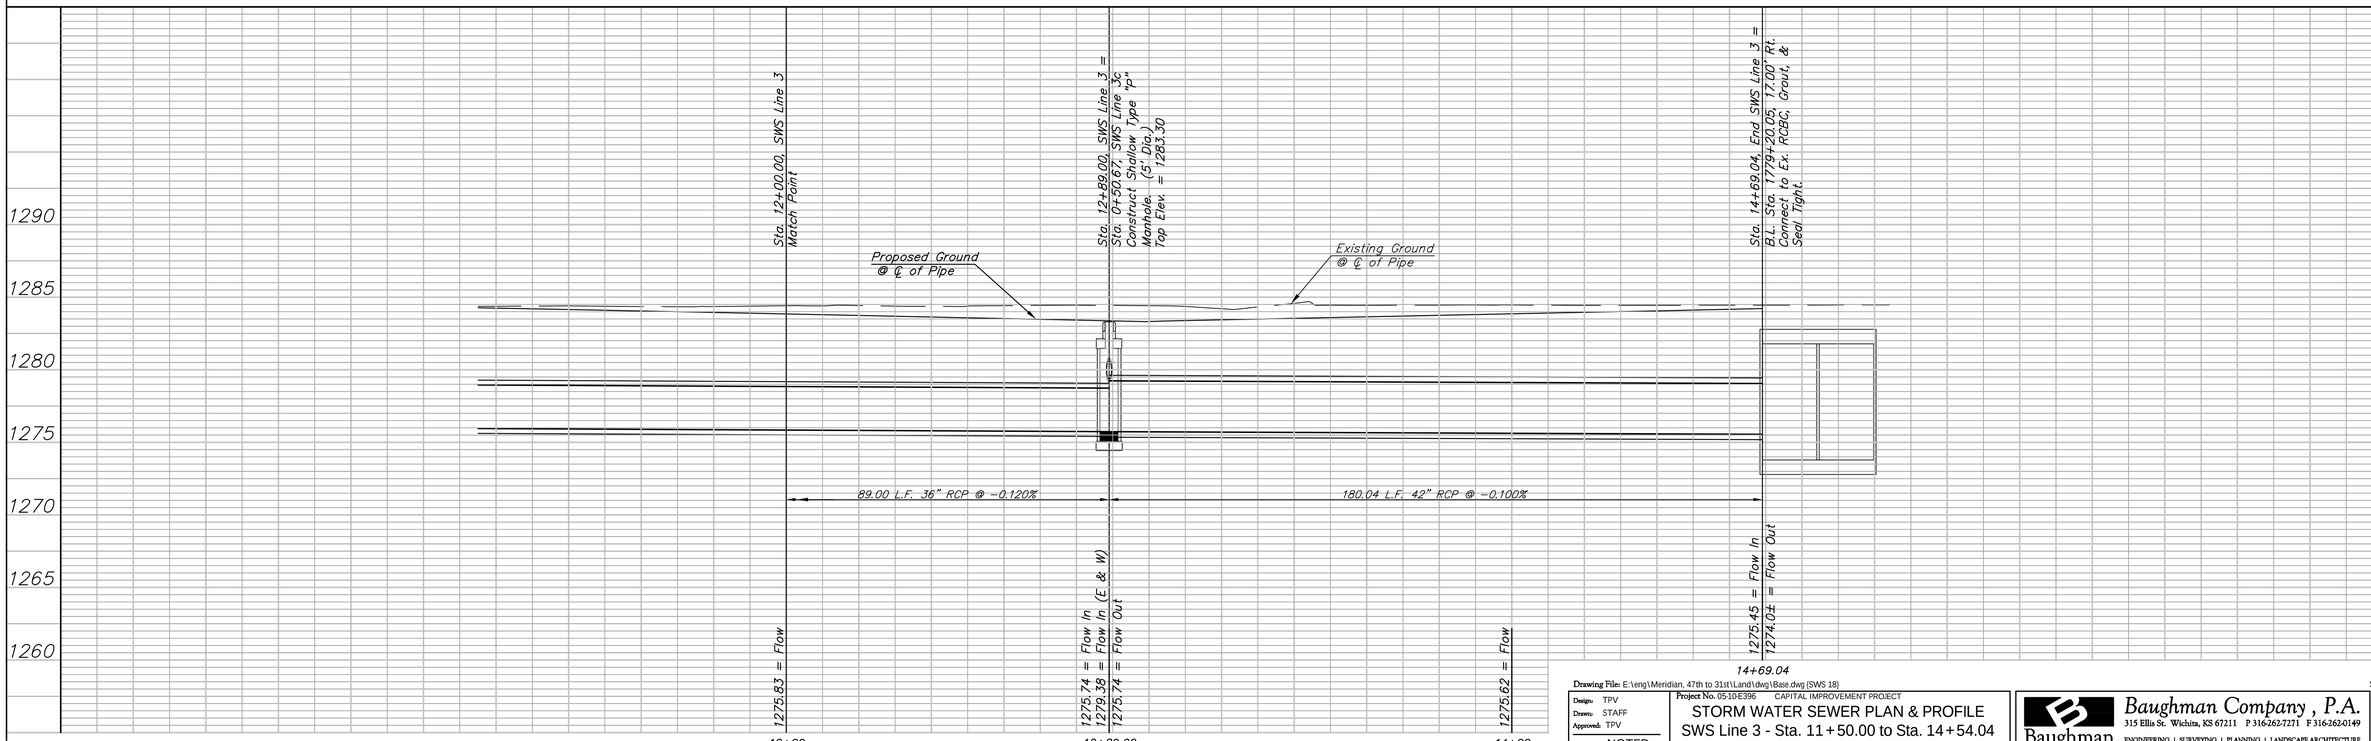

Drawing File: E:\eng\Meridian, 47th to 31st\Land\dwg\Base.dwg [SWS 1B] — September 2009

Design:	TPV
Drawn:	STAFF
Approved:	TPV
Scale:	NOTED

Project No. 05-10-E396 CAPITAL IMPROVEMENT PROJECT

STORM WATER SEWER PLAN & PROFILE
SWS Line 3 - Sta. 11+50.00 to Sta. 14+54.04
MERIDIAN AVENUE - 47TH STREET SOUTH to 31ST STREET SOUTH

Baughman Company, P.A.
315 Ellis St. Wichita, KS 67211 P 316-262-7271 F 316-262-0149
ENGINEERING | SURVEYING | PLANNING | LANDSCAPE ARCHITECTURE