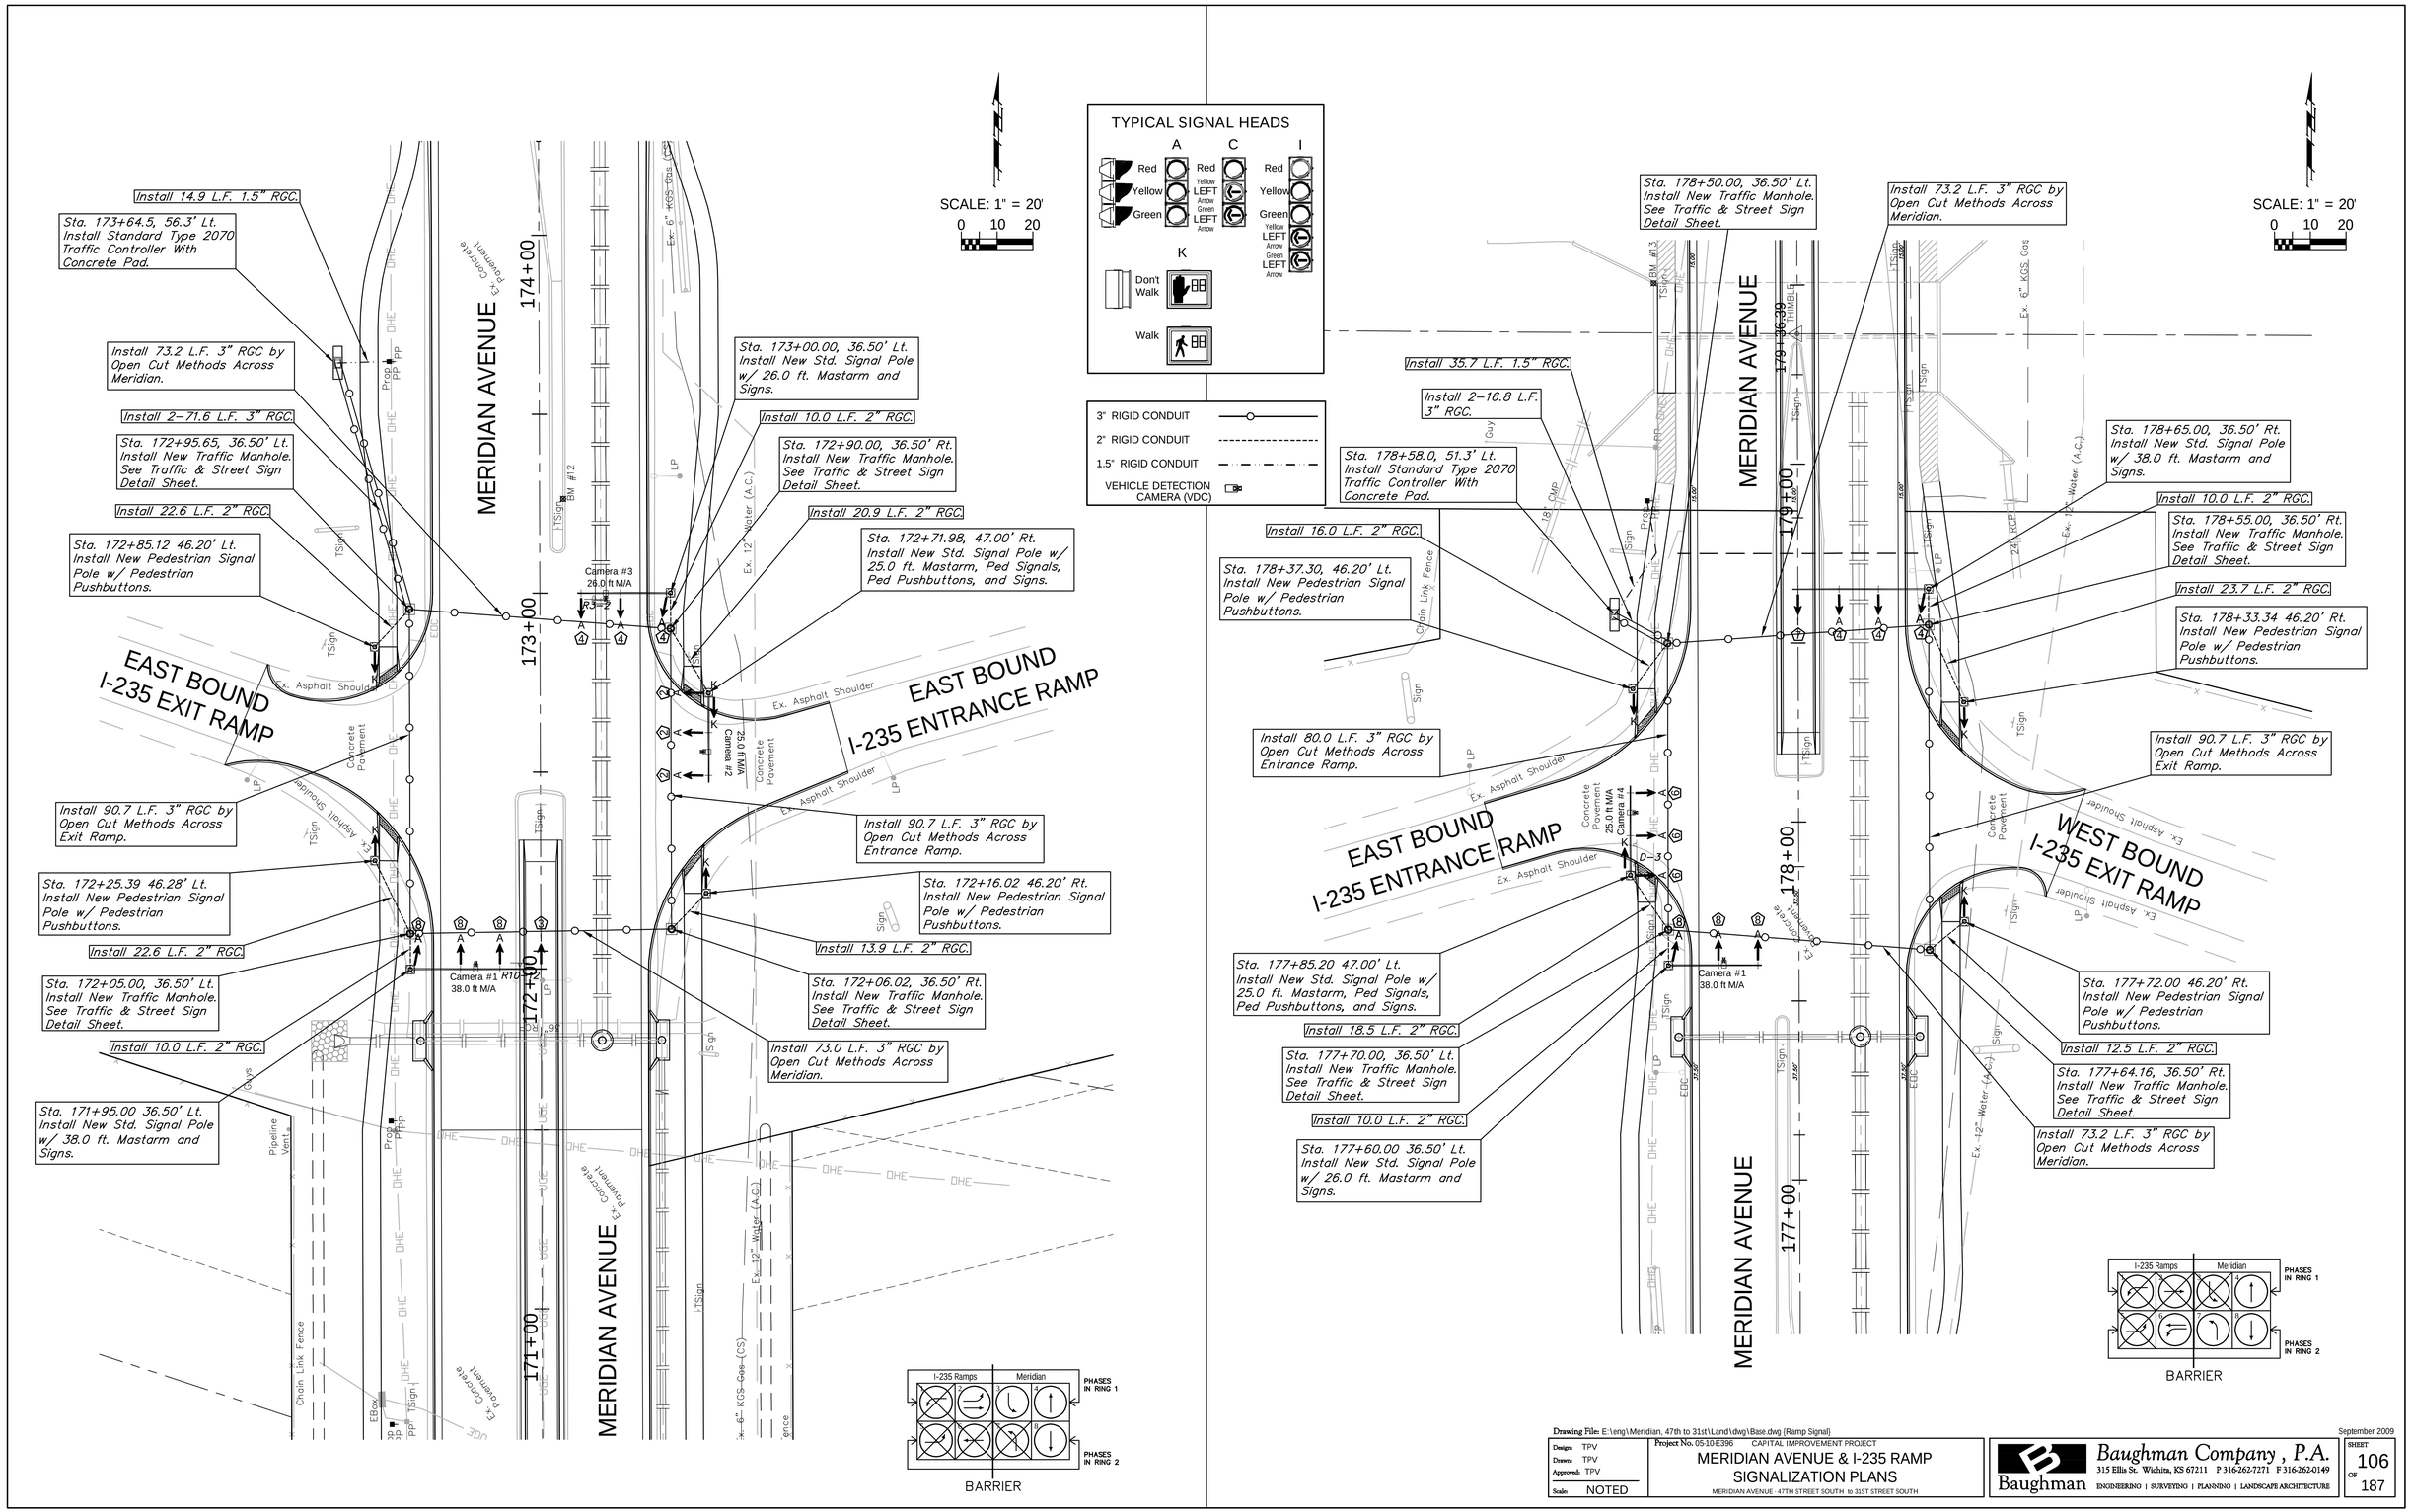

Drawing File: E:\eng\Meridian, 47th to 31st\Land\dwg\Base.dwg [Ramp Signal]

September 2009

Design: TPV	Project No. 05-10-E396 CAPITAL IMPROVEMENT PROJECT
Drawn: TPV	MERIDIAN AVENUE & I-235 RAMP
Approved: TPV	SIGNALIZATION PLANS
Scale: NOTED	MERIDIAN AVENUE - 47TH STREET SOUTH to 31ST STREET SOUTH

Baughman Company, P.A.
315 Ellis St. Wichita, KS 67211 P 316.262.7271 F 316.262.0149
ENGINEERING | SURVEYING | PLANNING | LANDSCAPE ARCHITECTURE