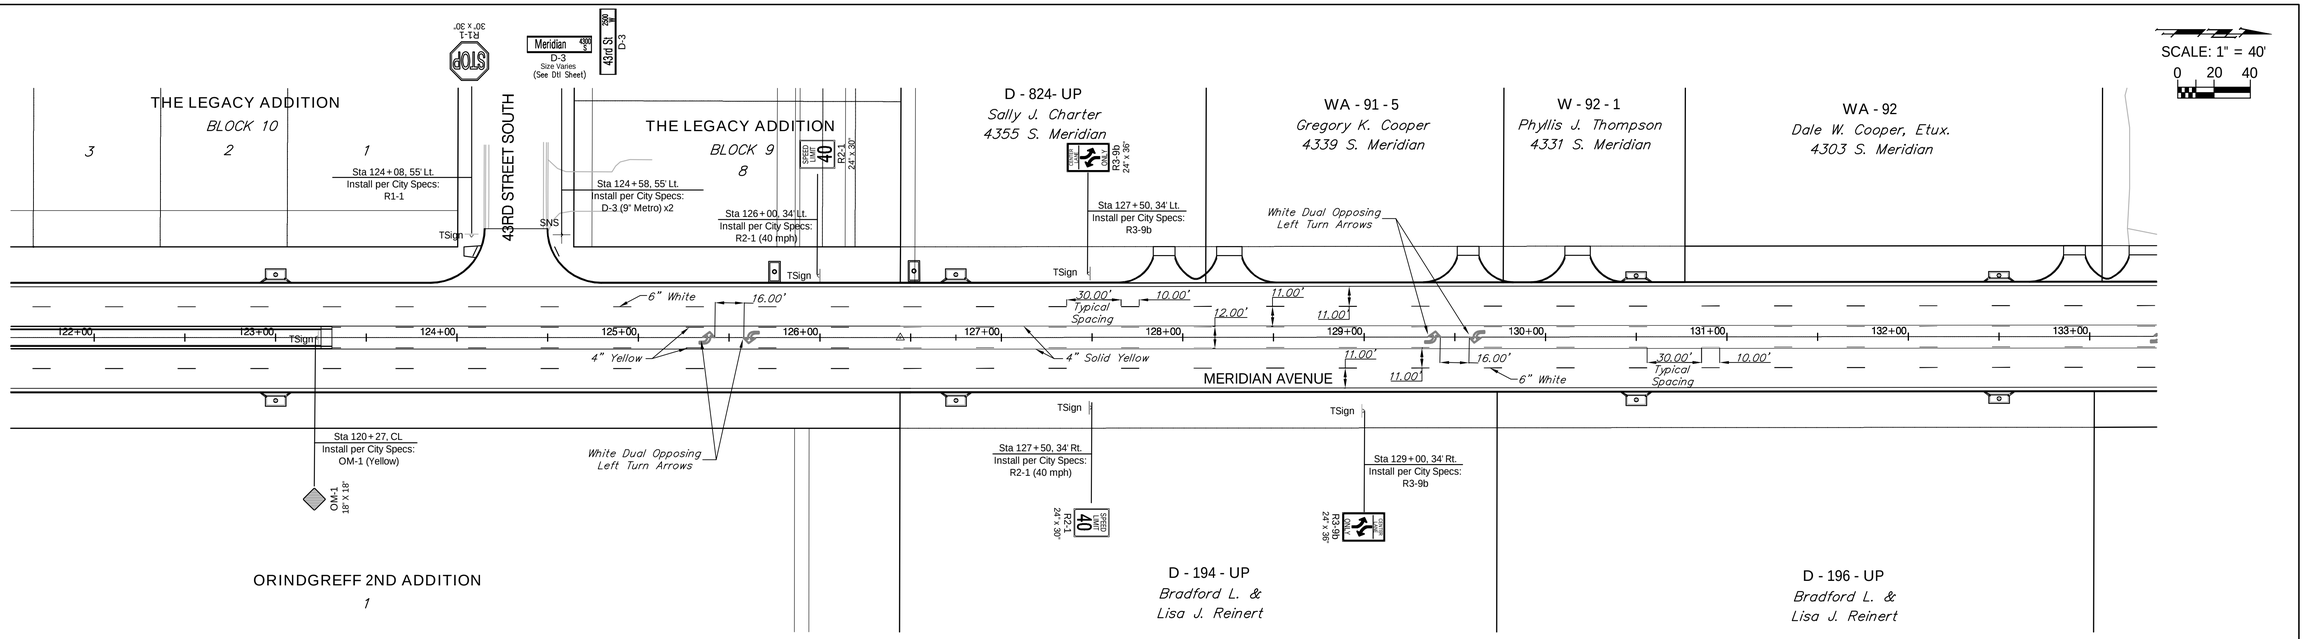

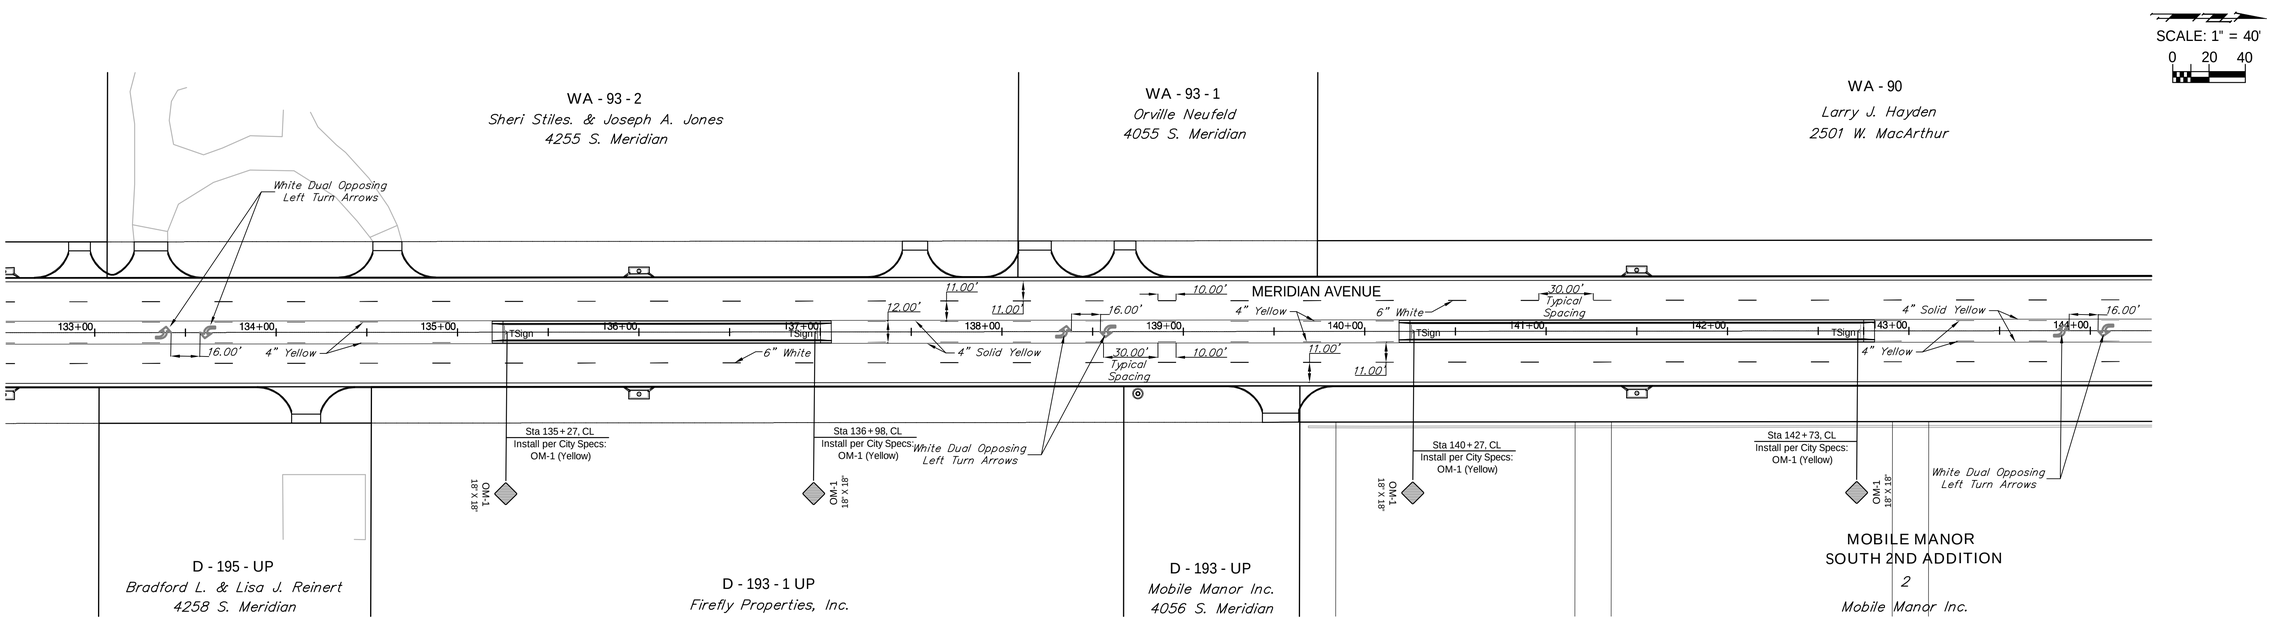

Drawing File: E:\eng\Meridian-47th to 31st\Traffic\Marking.dwg {Marking 02}

September 2009

Design: TPV Drawn: TPV Approved: TPV Scale: NOTED	**Project No.** 05-10-E396 CAPITAL IMPROVEMENT PROJECT MERIDIAN AVENUE MARKING AND SIGNING PLAN MERIDIAN AVENUE - 47TH STREET SOUTH to 31ST STREET SOUTH	Baughman Company , P.A. 315 Ellis St. Wichita, KS 67211 P 316-262-7271 F 316-262-0149 Baughman ENGINEERING | SURVEYING | PLANNING | LANDSCAPE ARCHITECTURE

SHEET 116 OF 187