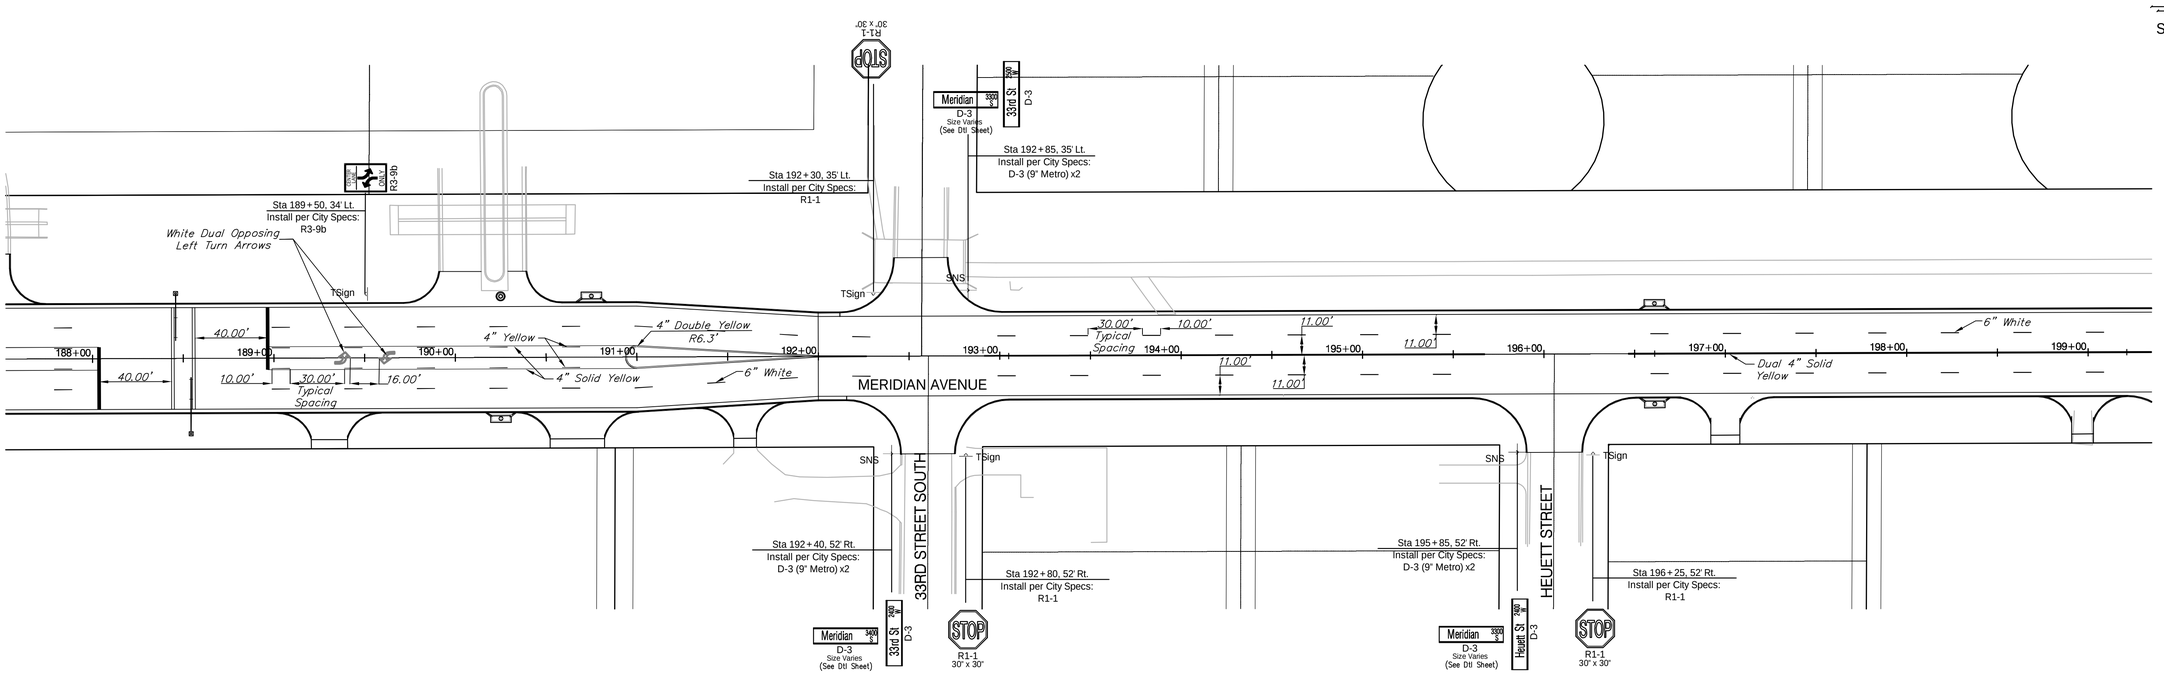

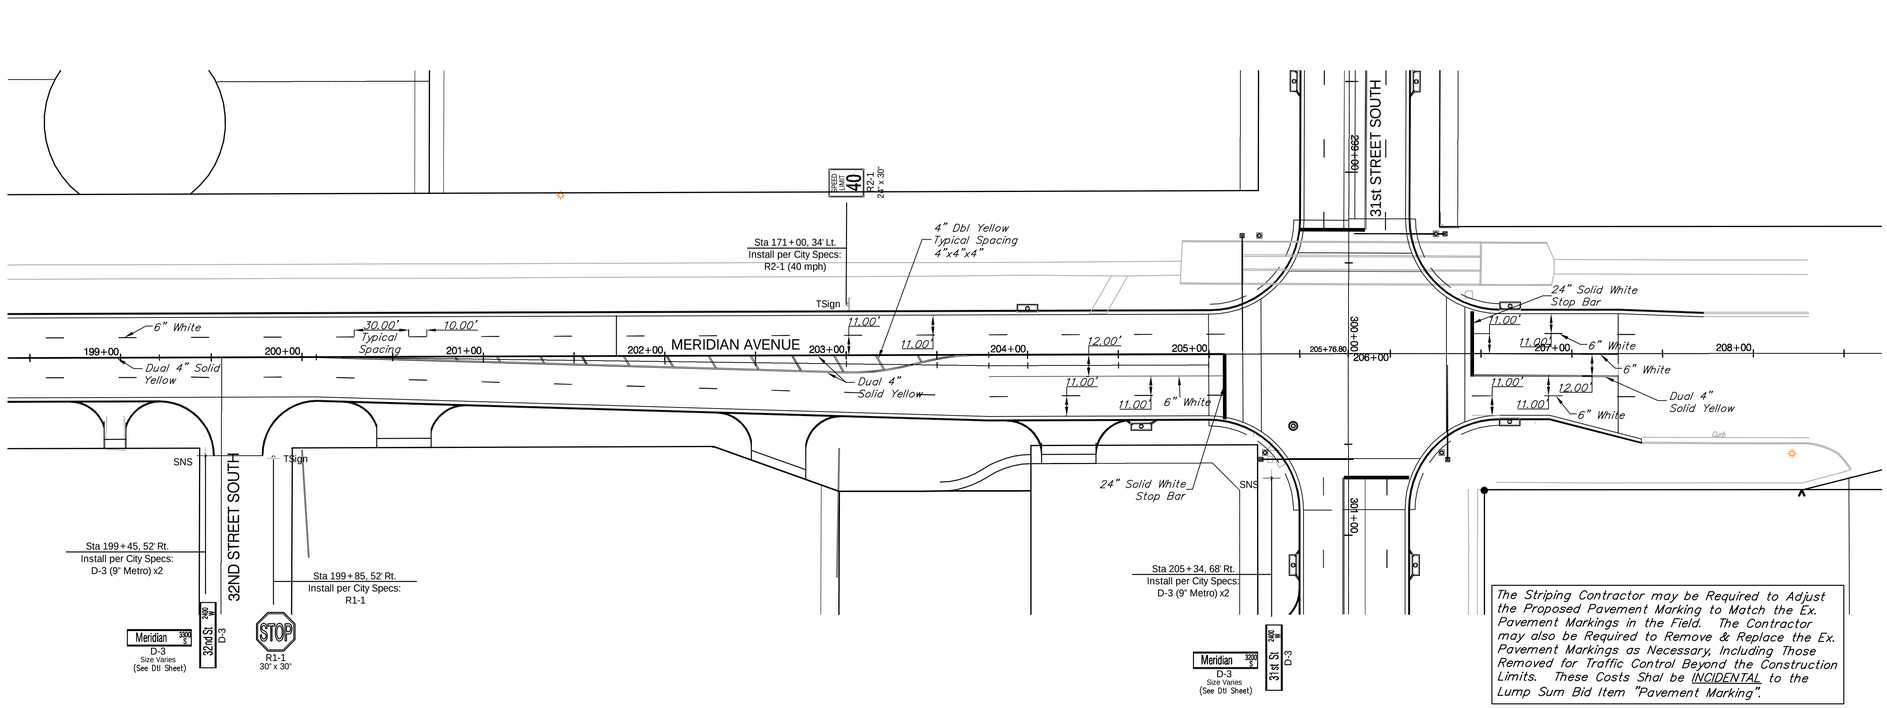

The Striping Contractor may be Required to Adjust the Proposed Pavement Marking to Match the Ex. Pavement Markings in the Field. The Contractor may also be Required to Remove & Replace the Ex. Pavement Markings as Necessary, Including Those Removed for Traffic Control Beyond the Construction Limits. These Costs Shal be INCIDENTAL to the Lump Sum Bid Item "Pavement Marking".

Drawing File: E:\eng\Meridian-47th to 31st\Traffic\Marking.dwg (Marking 05) — September 2009

Design: TPV Drawn: TPV Approved: TPV Scale: NOTED	**Project No.** 05-10-E396 CAPITAL IMPROVEMENT PROJECT MERIDIAN AVENUE MARKING AND SIGNING PLAN MERIDIAN AVENUE - 47TH STREET SOUTH to 31ST STREET SOUTH	Baughman Company , P.A. 315 Ellis St. Wichita, KS 67211 P 316-262-7271 F 316-262-0149 Baughman ENGINEERING | SURVEYING | PLANNING | LANDSCAPE ARCHITECTURE

SHEET 119 OF 187