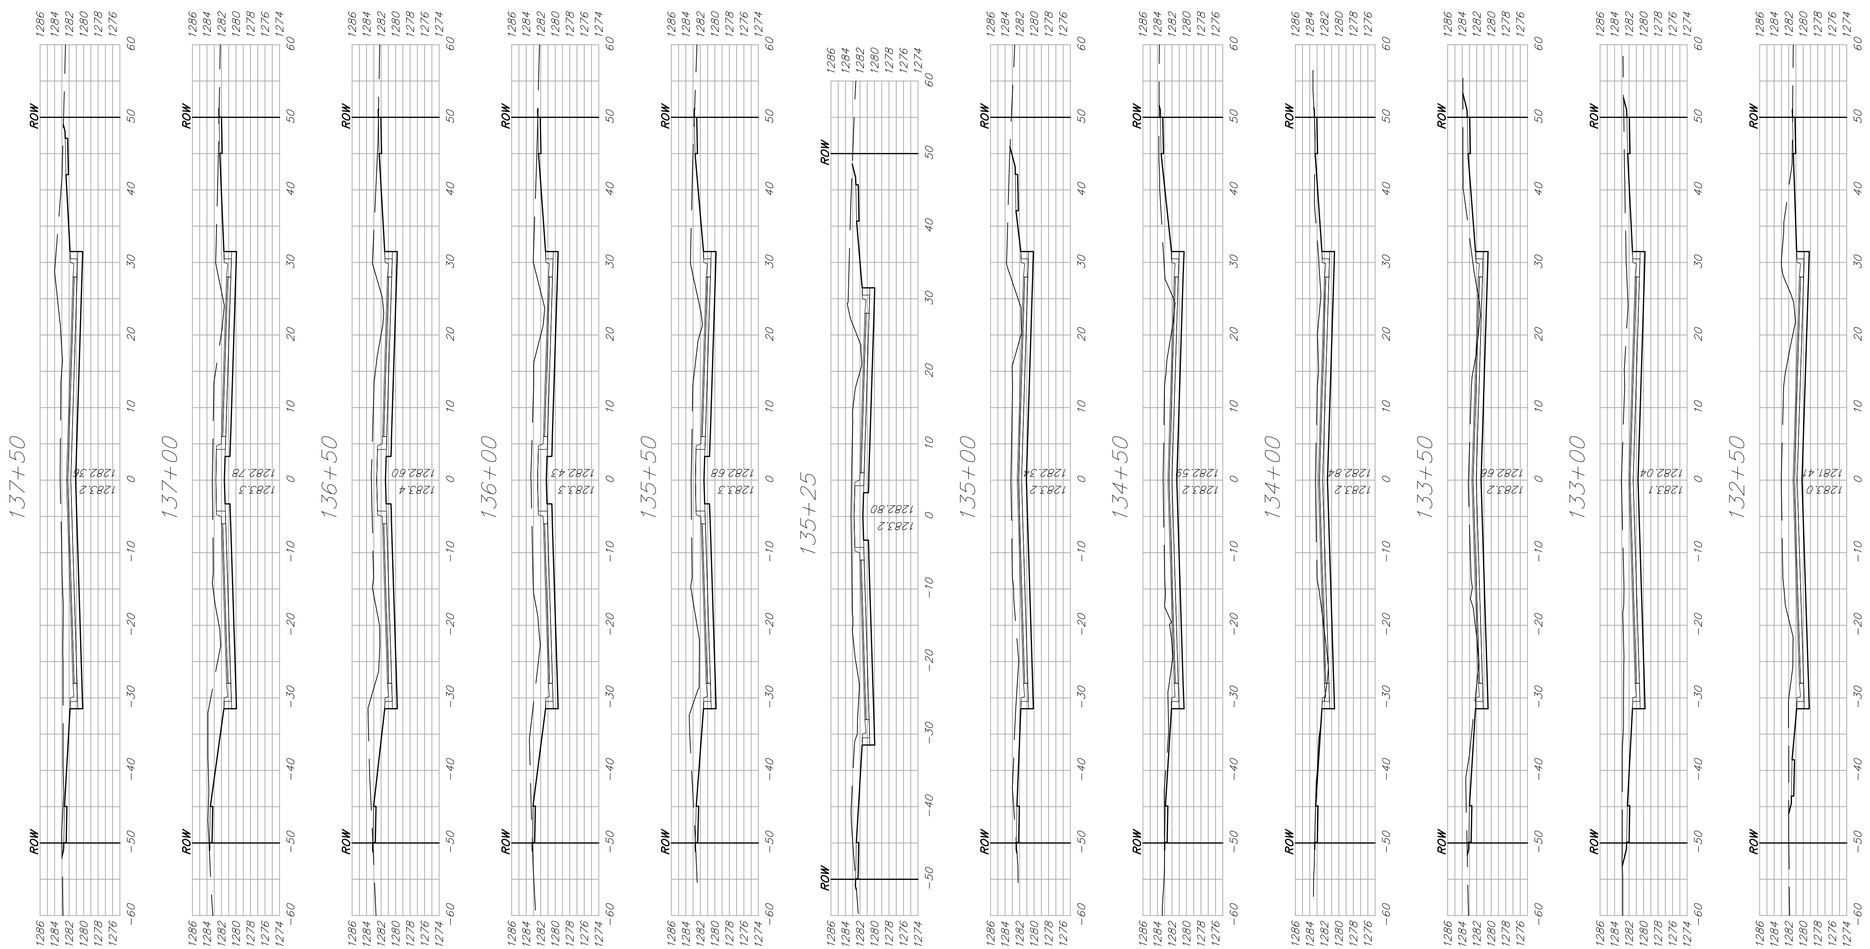

Drawing File: E:\eng\Meridian - 47th to 31st\Land\dwg\XSec.dwg (XSEC 06)

September 2009

Design: ENGINEER Drawn: STAFF Approved: ENGINEER Scale: 1" = 10'	Project No. 05-10-E396 CAPITAL IMPROVEMENT PROJECT MERIDIAN AVENUE CROSS SECTIONS MERIDIAN AVENUE - 47TH STREET SOUTH to 31ST STREET SOUTH	Baughman Baughman Company , P.A. 315 Ellis St. Wichita, KS 67211 P 316-262-7271 F 316-262-0149 ENGINEERING | SURVEYING | PLANNING | LANDSCAPE ARCHITECTURE

SHEET 170 OF 187