STATE	PROJECT NO.	YEAR	SHEET NO.	TOTAL SHEETS
KANSAS	87 N-0386-01	2009	10	255

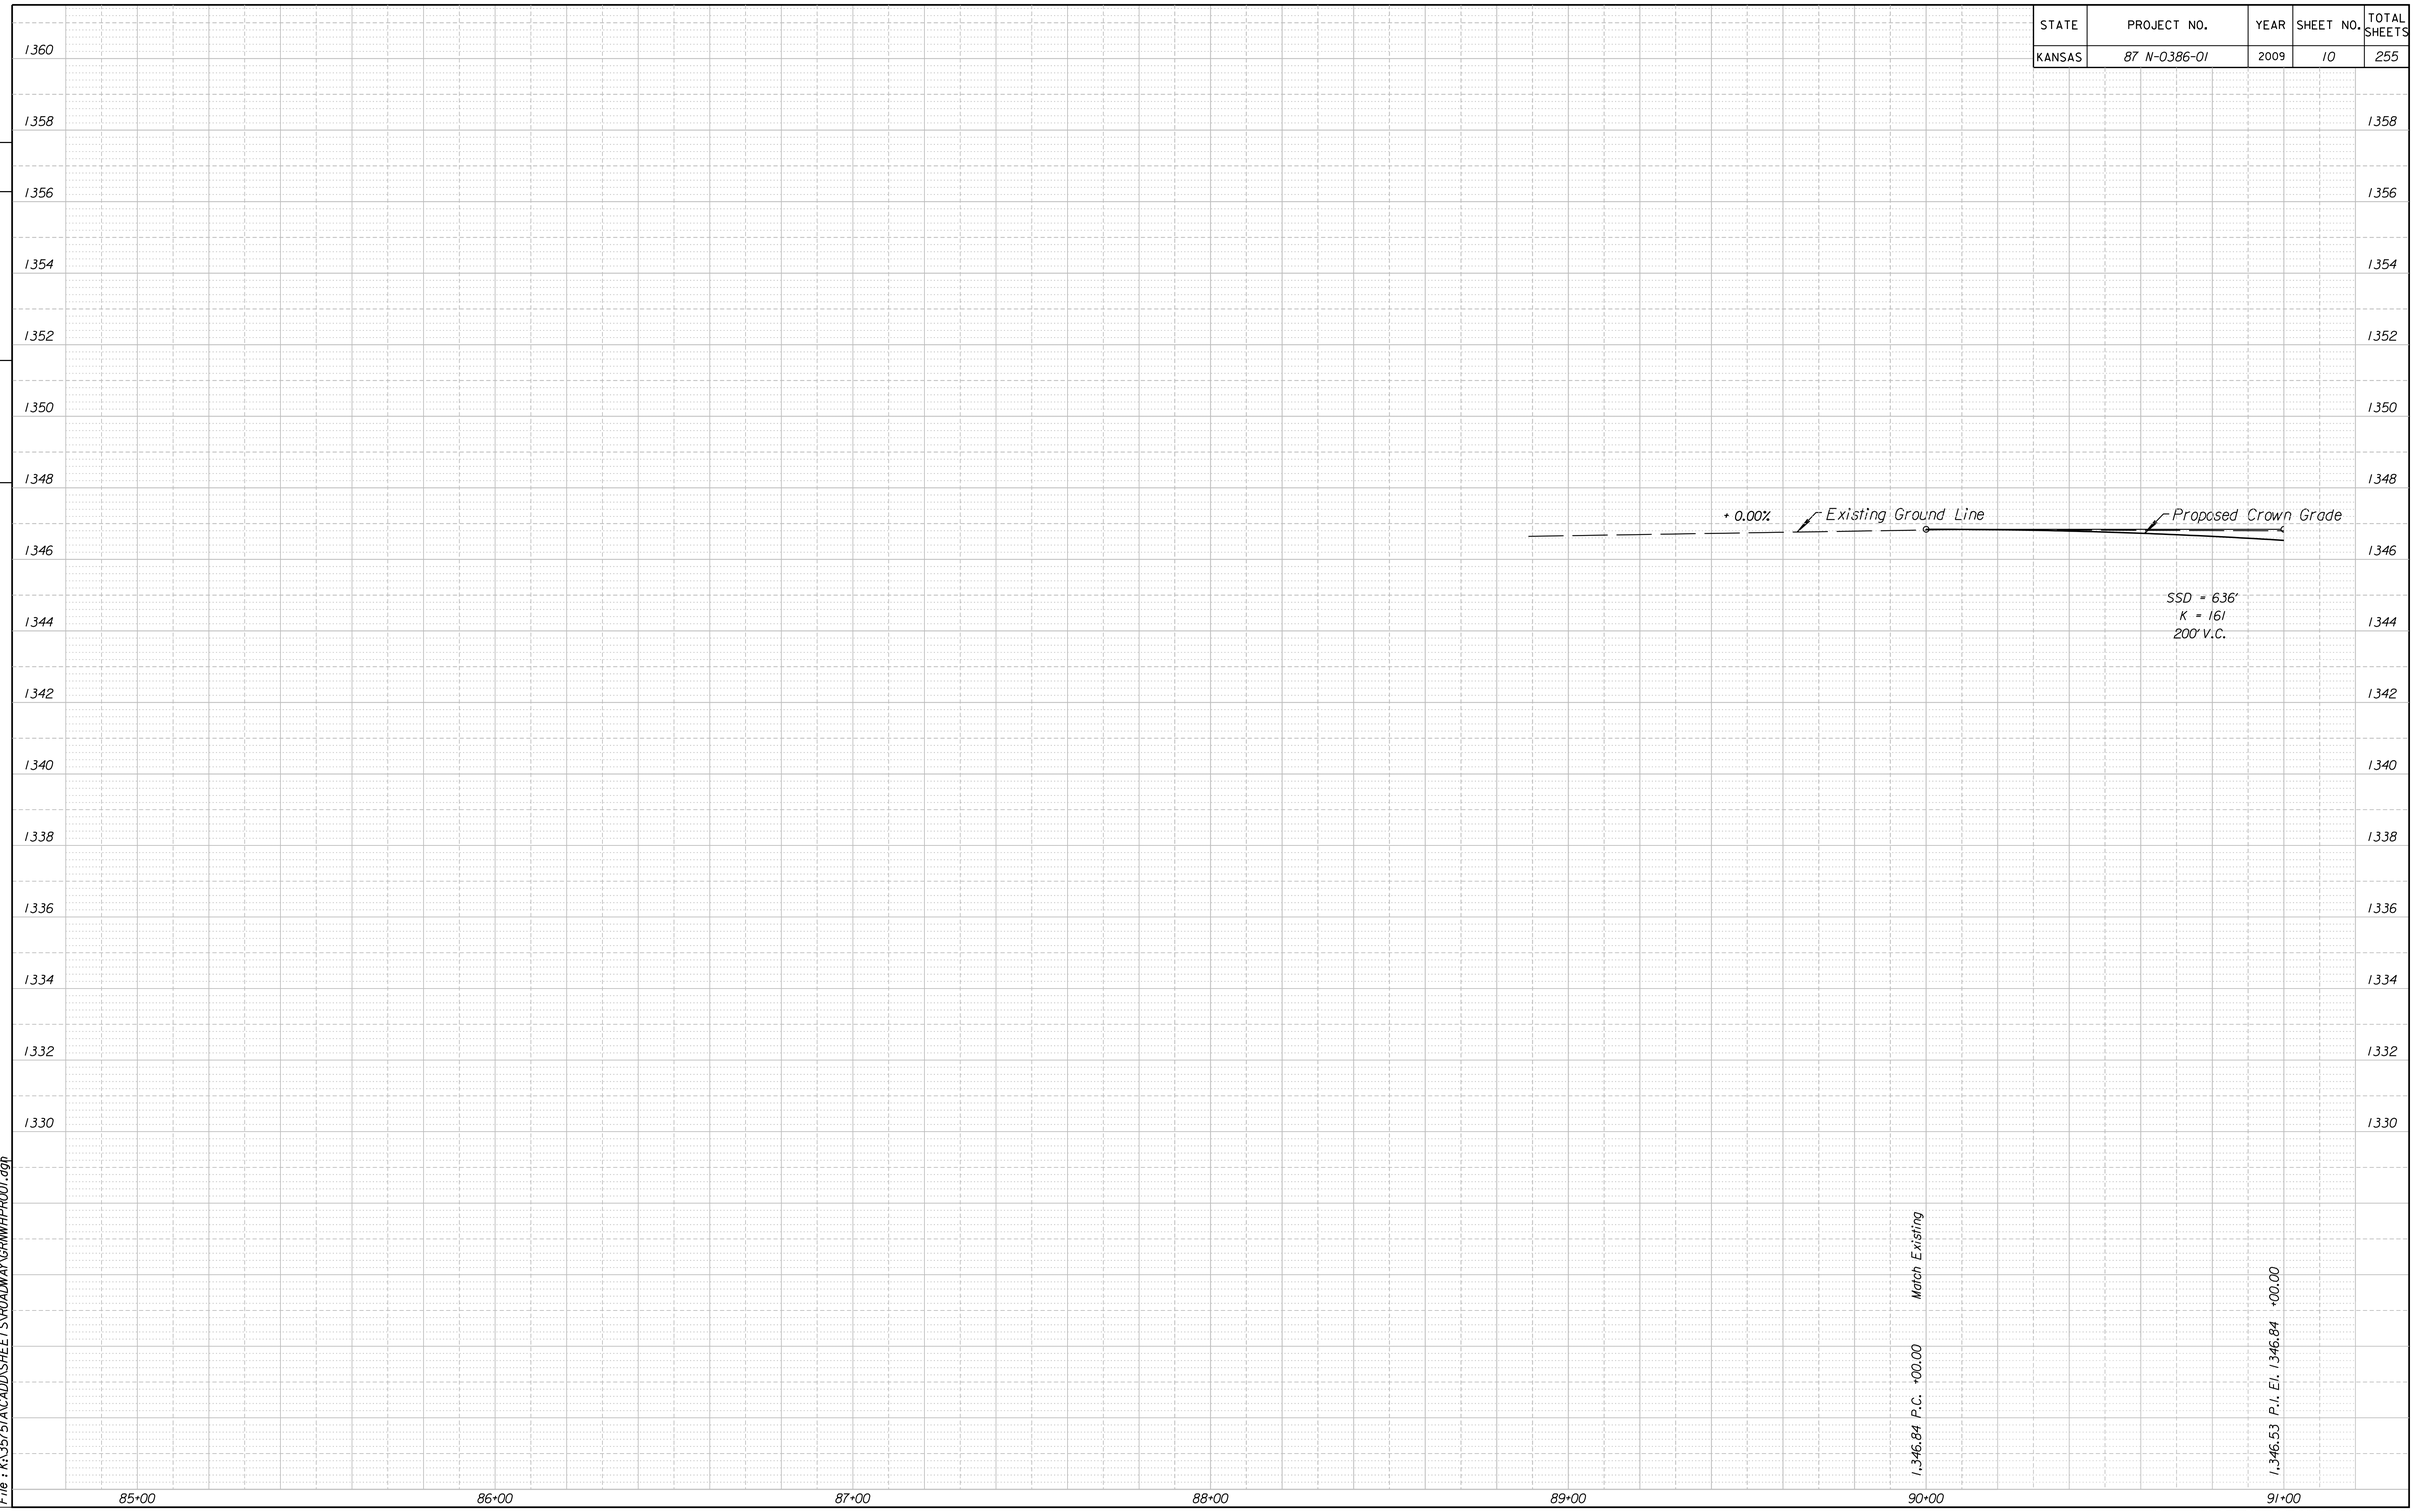

DATE	BY
-	-
-	-

REFERENCES NOTED
REFERENCES CHECKED

Drawn By :-
Plotted :11/24/2009
File : K:\3575\ACADD\SHEET S\ROADWAY\GRNWHPR001.dgn

Greenwich Rd. Sta. 85+36.97 to Sta. 91+00