COUNTY	STATE	PROJECT NO.	YEAR	SHEET NO.	TOTAL SHEETS
SEDGWICK	KANSAS	87 N-0386-01	2009	31	255

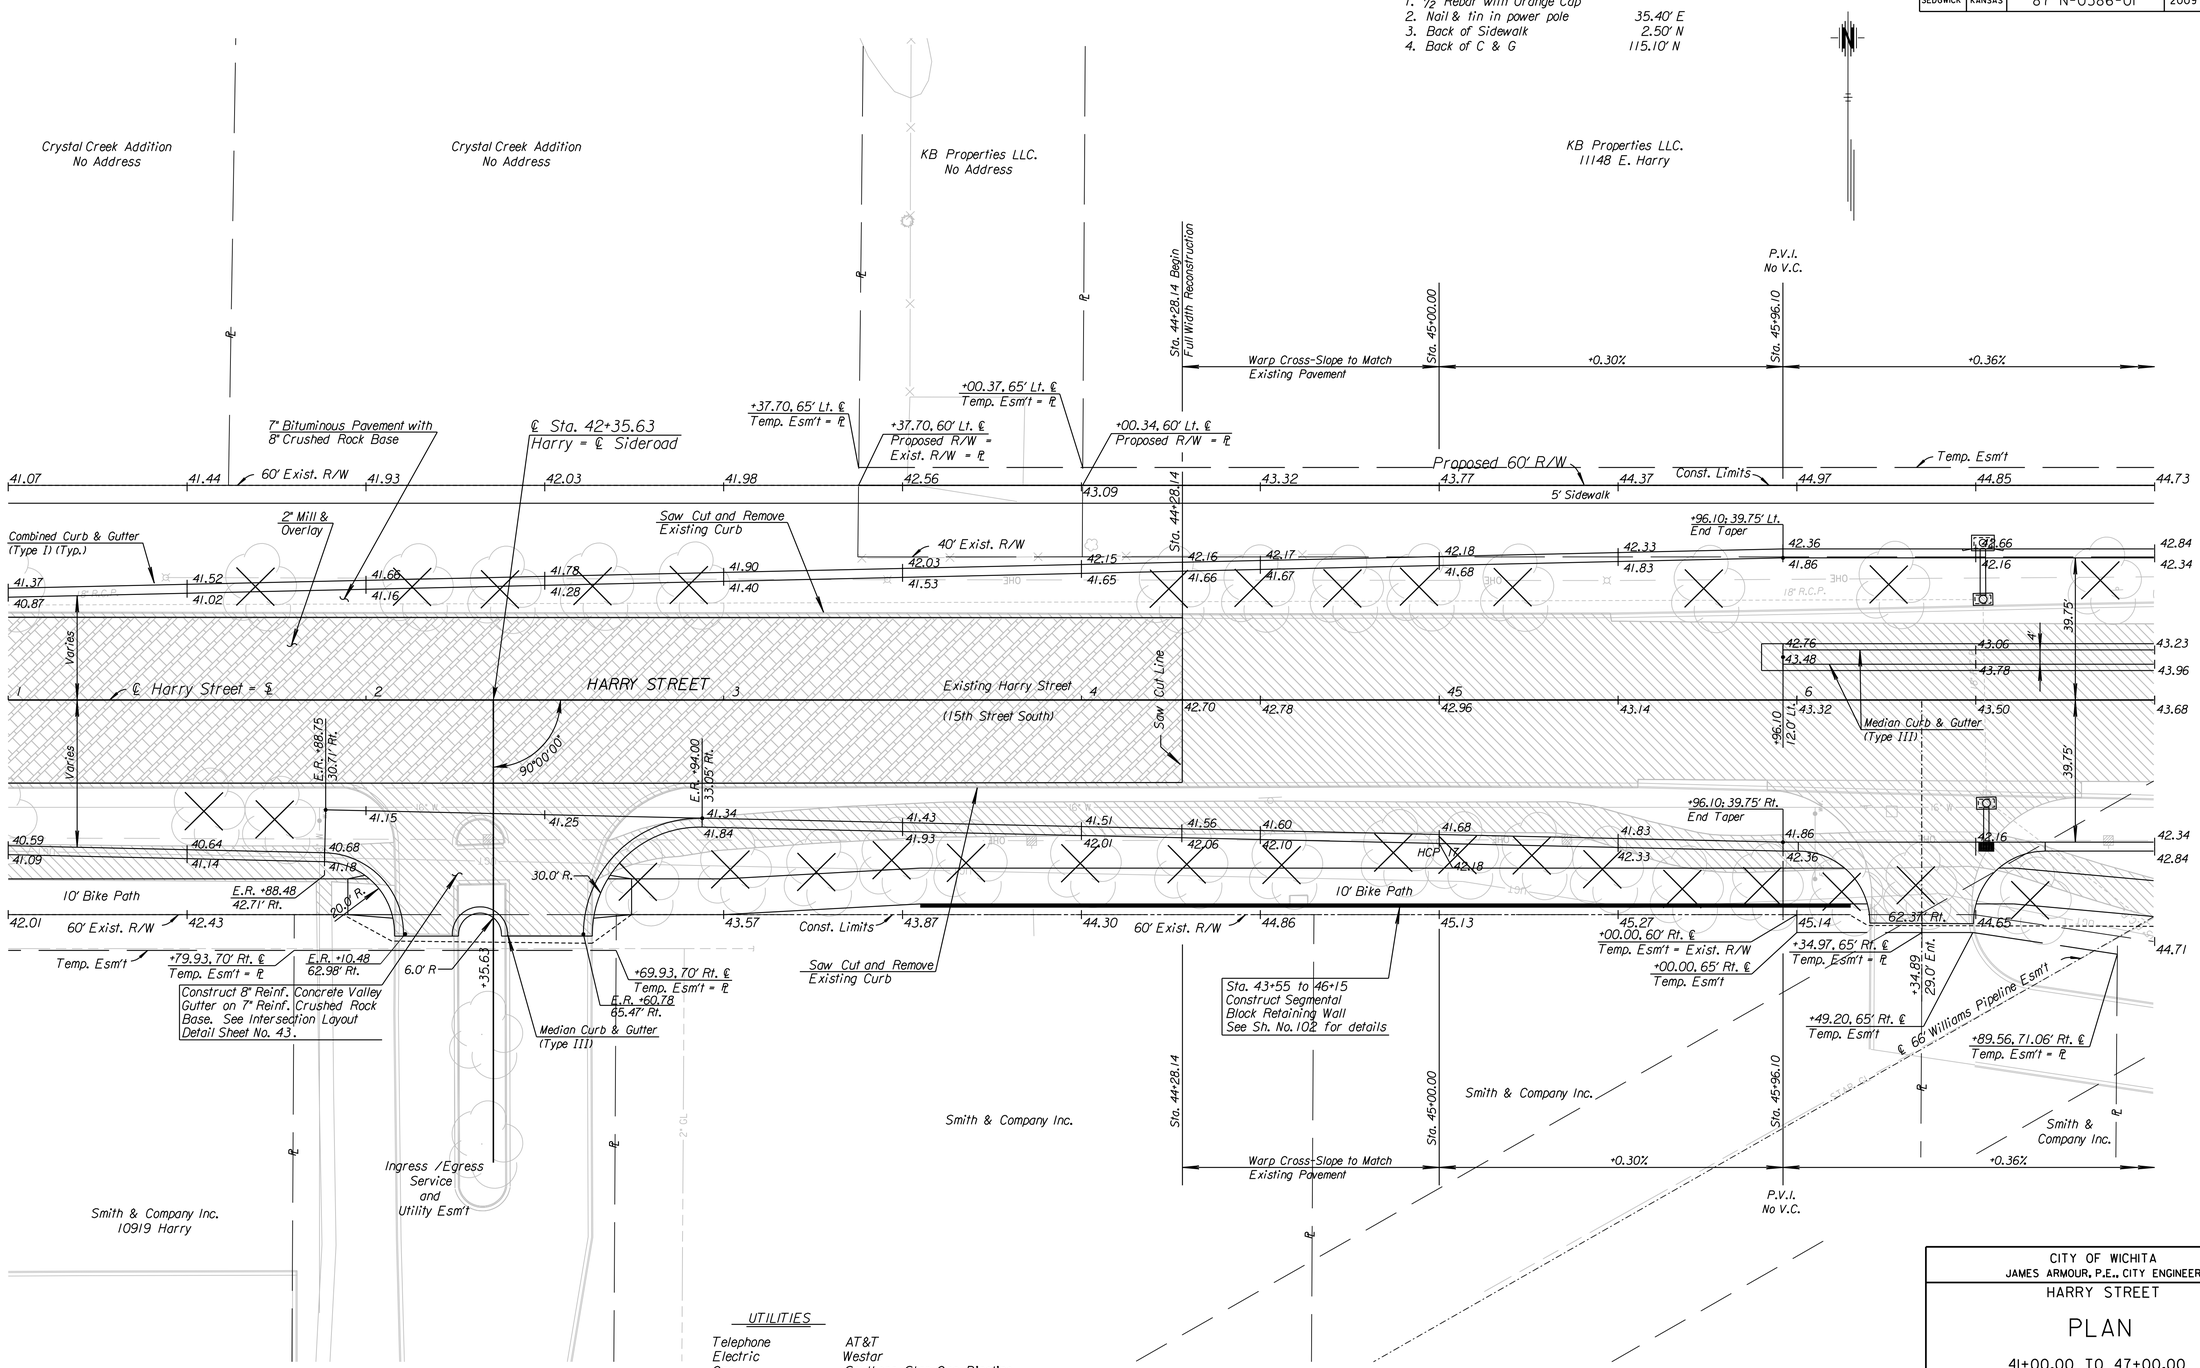

UTILITIES

Telephone	AT&T
Electric	Westar
Gas	Southern Star Gas Pipeline
Water	City of Wichita
Traffic Signal	City of Wichita
Cable TV	Cox Communications
Gas	Kansas Gas Service

B.M. #14 on top of fire hydrant "U" in USA
203' Rt. ℄ Harry Street Sta. 41+93.82 El. 1347.85

CITY OF WICHITA
JAMES ARMOUR, P.E., CITY ENGINEER

HARRY STREET

PLAN

41+00.00 TO 47+00.00

PARSONS BRINCKERHOFF
122. Wichita, Kansas

SCALE 1"=20' | DATE 11/23/2009 | DWG. NO. 35751A

K:\35751A\CADD\SHEETS\ROADWAY\HARRYPL02.dgn

SURV.	PLOT	CADD	DES.	RAN	DR.	JR	TR.	CKD.	JJR	APP.
-										-