STATE	PROJECT NO.	YEAR	SHEET NO.	TOTAL SHEETS
KANSAS	87 N-0386-01	2009	40	255

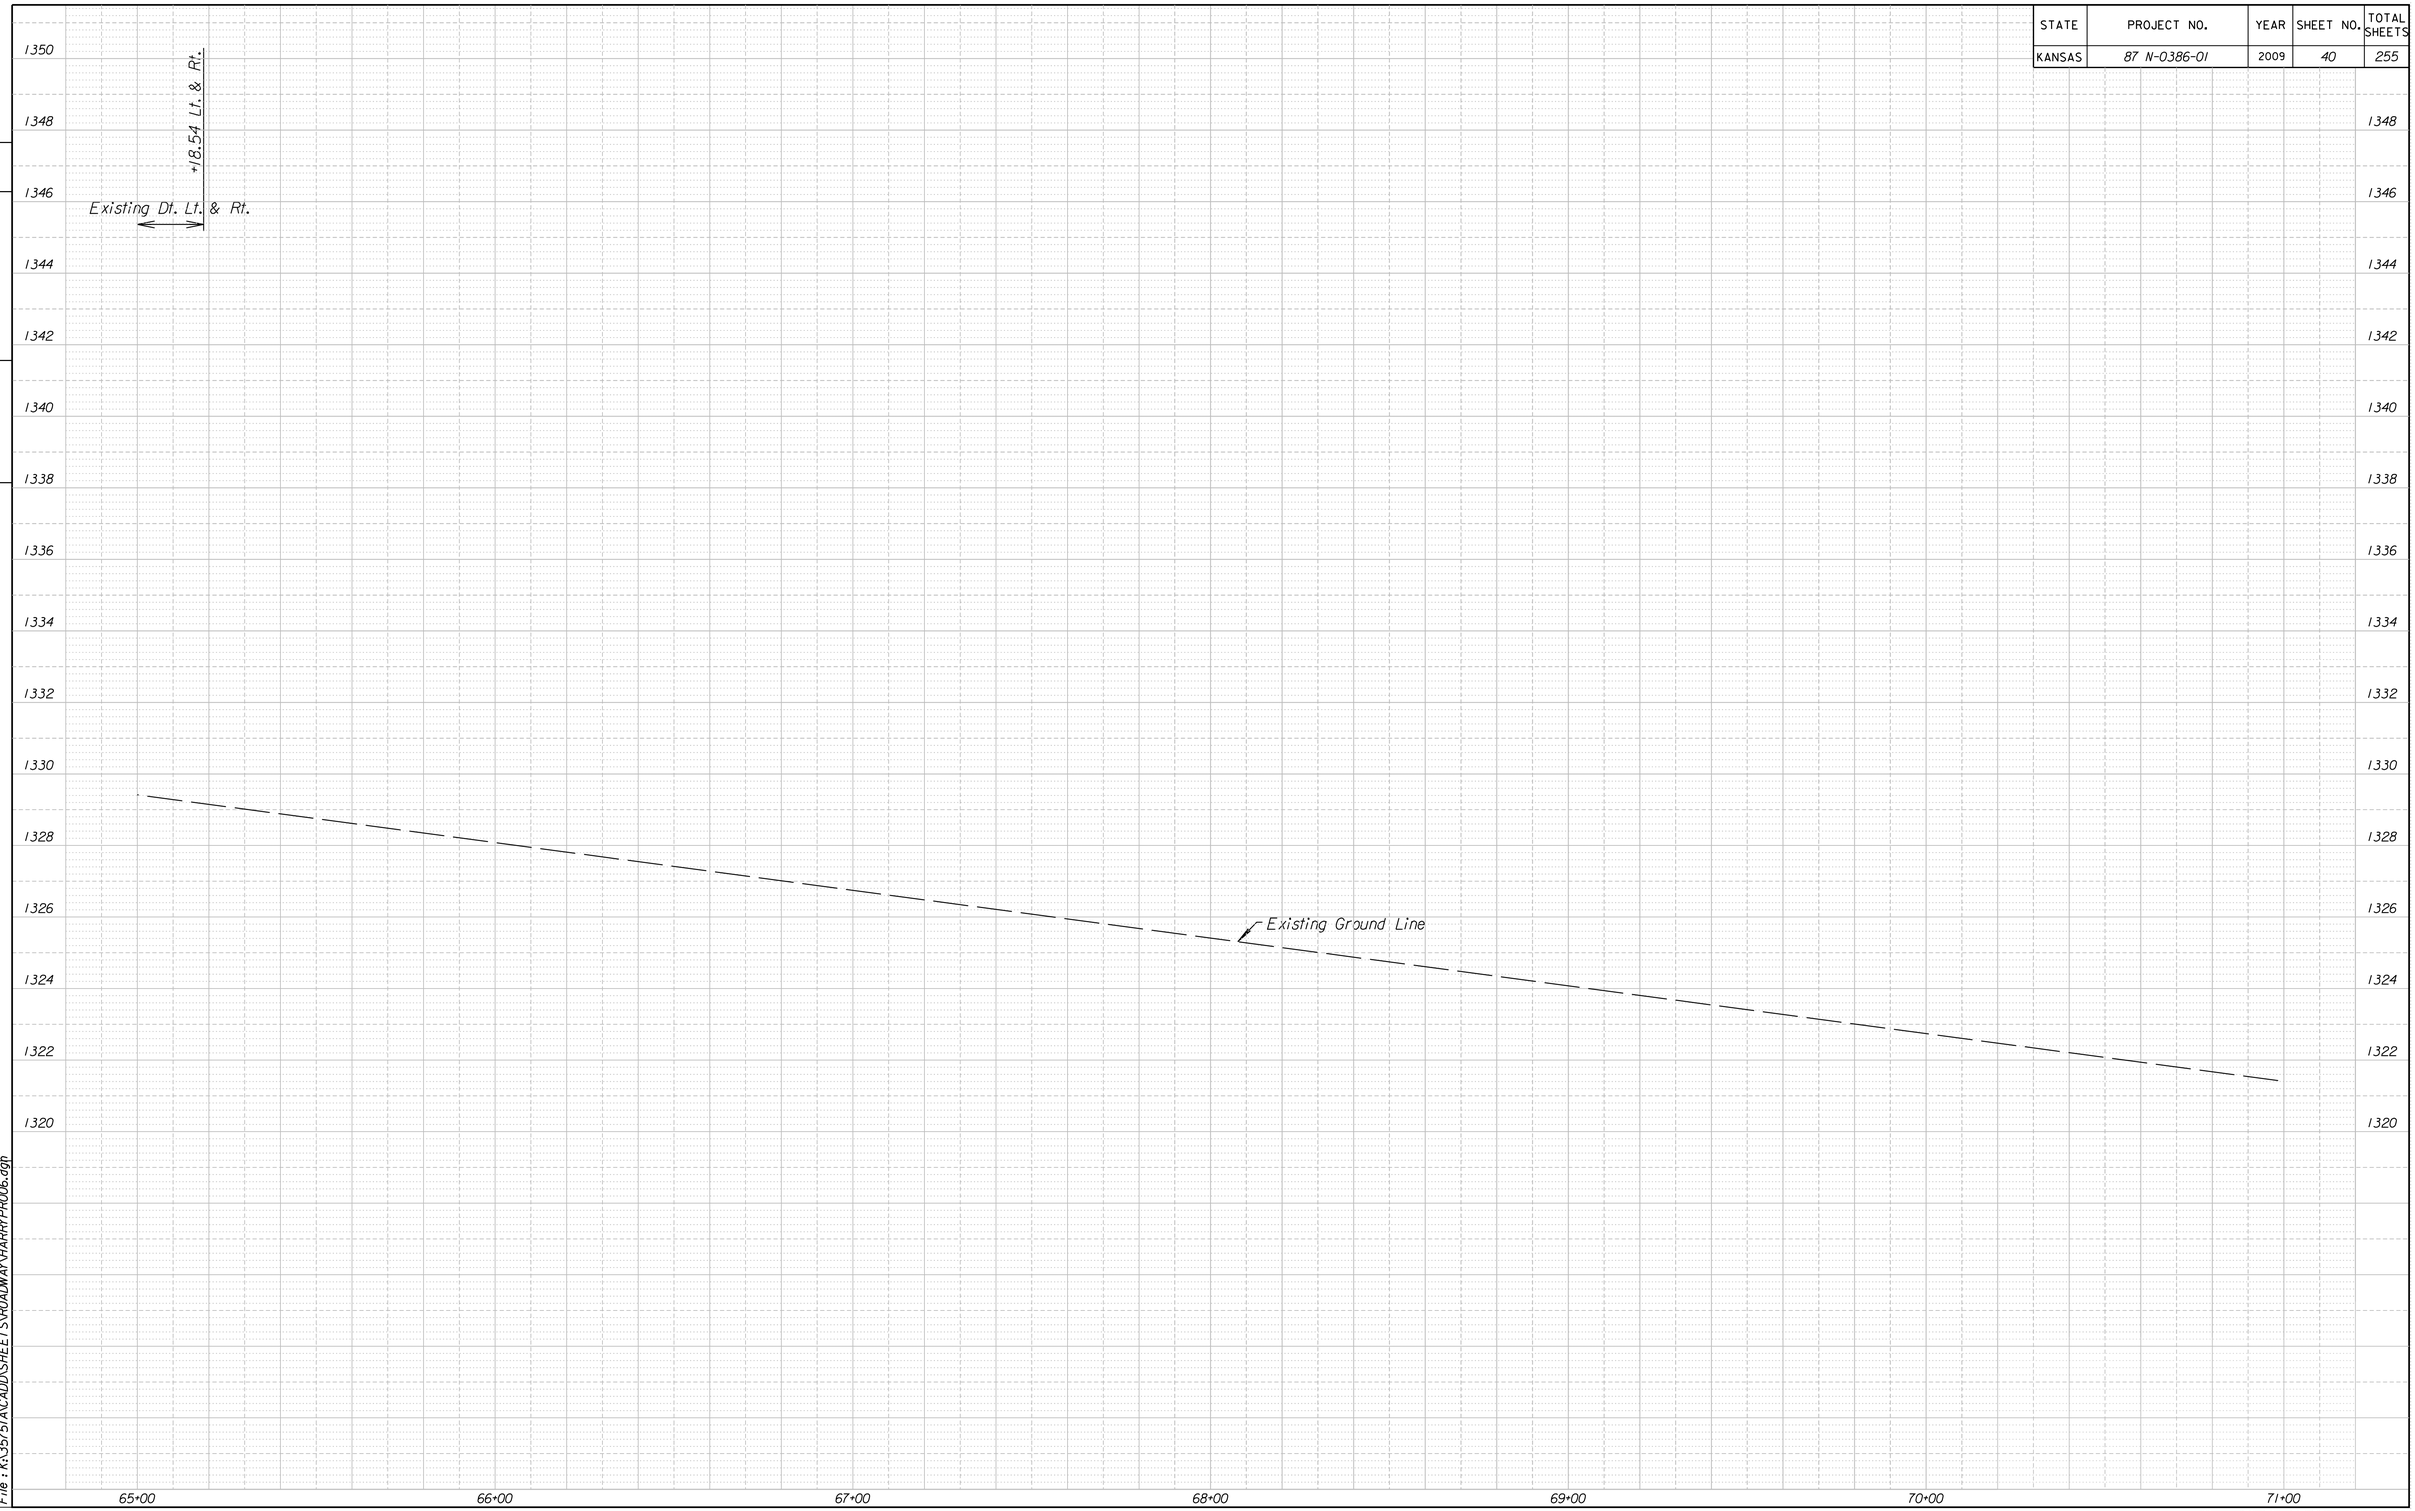

DATE	BY
-	-
-	-

REFERENCES NOTED
REFERENCES CHECKED

Drawn By : -
Plotted : 11/24/2009
File : K:\3575\ACADD\SHEET S\ROADWAY\HARRYPR006.dgn

Harry St. Sta. 65+00 to Sta. 71+00