STATE	PROJECT NO.	YEAR	SHEET NO.	TOTAL SHEETS
KANSAS	87 N-0386-01	2009	113	255

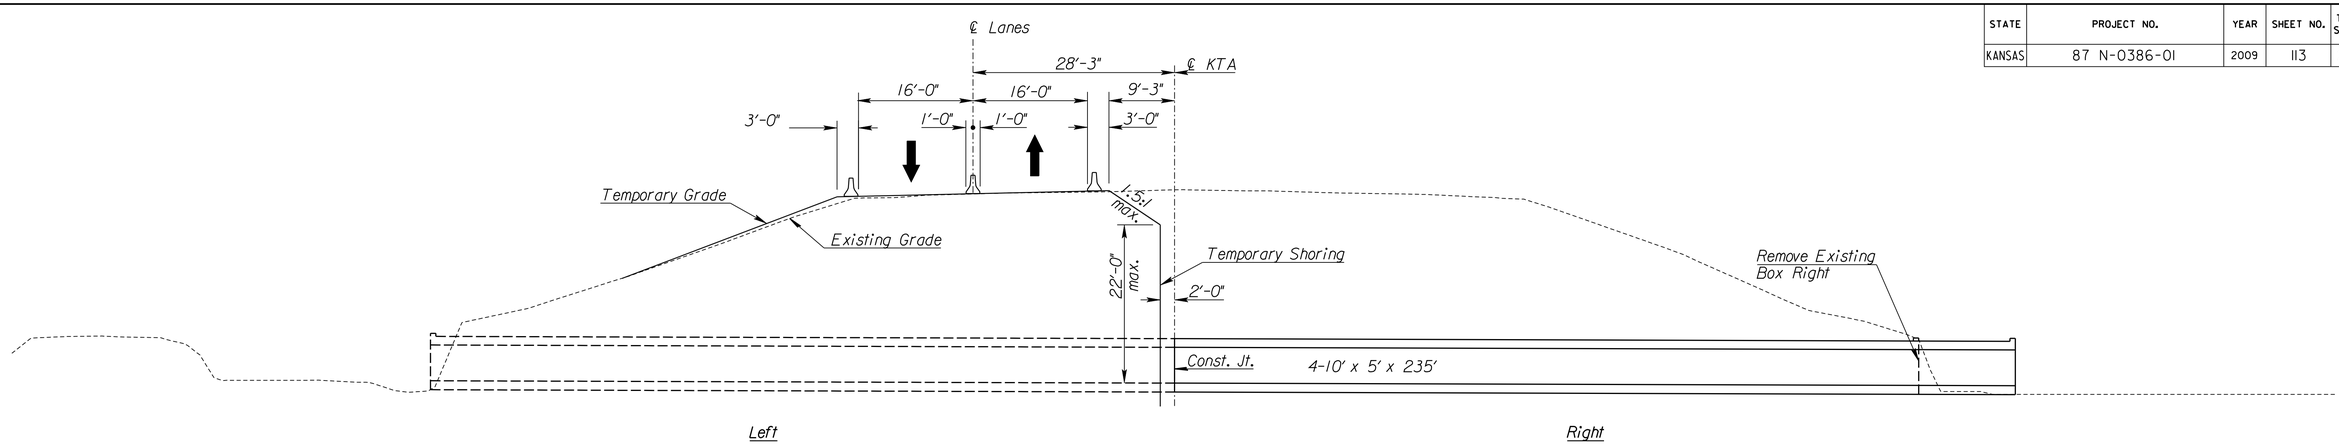

1-CONSTRUCT BOX RIGHT
Looking Upstation

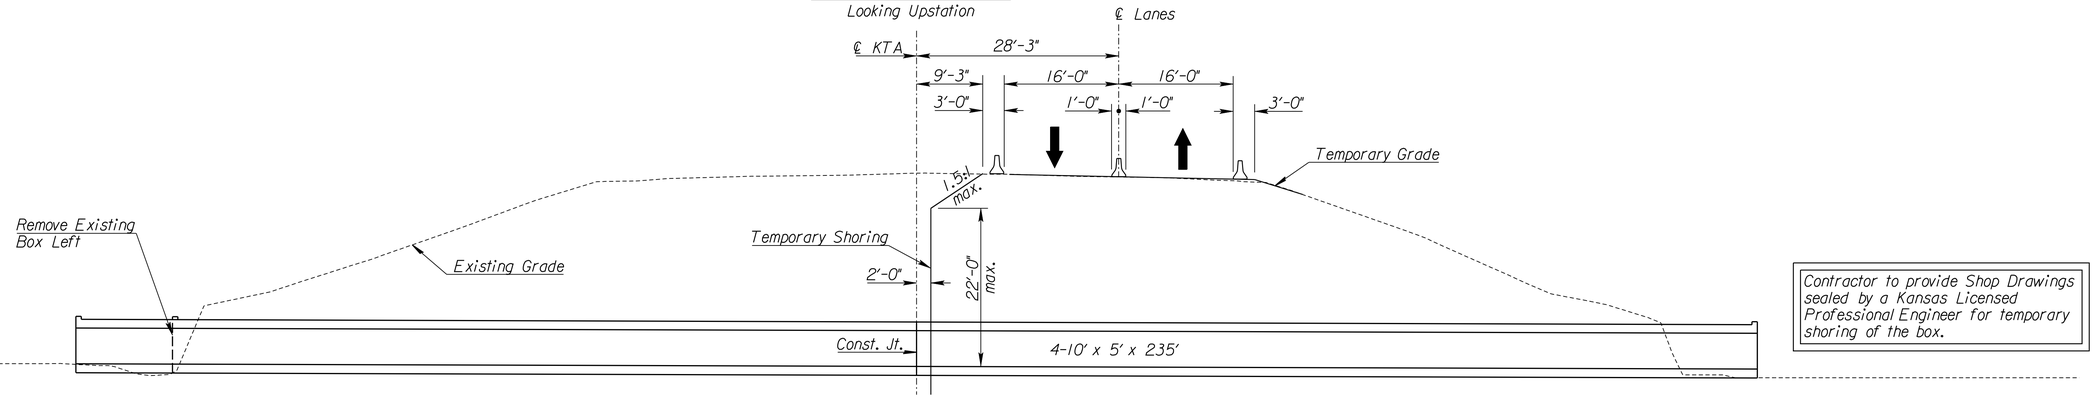

2-CONSTRUCT BOX LEFT
Looking Upstation

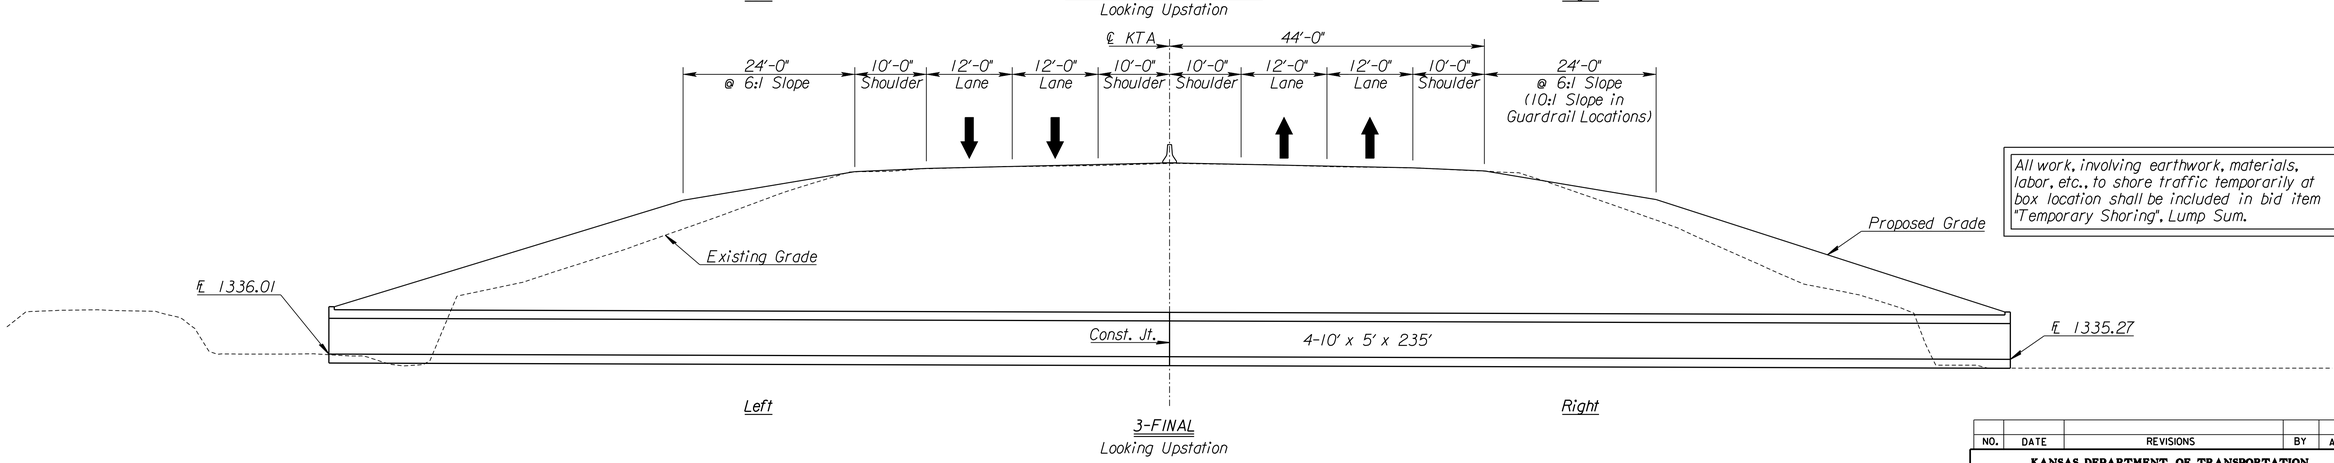

3-FINAL
Looking Upstation

Contractor to provide Shop Drawings sealed by a Kansas Licensed Professional Engineer for temporary shoring of the box.

All work, involving earthwork, materials, labor, etc., to shore traffic temporarily at box location shall be included in bid item "Temporary Shoring", Lump Sum.

NO.	DATE	REVISIONS	BY	APP'D

KANSAS DEPARTMENT OF TRANSPORTATION

BR. NO. 4304008700SBT08 Sta. 5091+94.61

CONSTRUCTION STAGING

Sedgwick Co.

FHWA APPROVAL				6-5-91	APP'D		KENNETH F. HURST
DESIGNED	BS	DETAILED	BS	QUANTITIES	BS	TRACED	
DESIGN CK.	AH	DETAIL CK.	AH	QUAN.CK.	SB	TRACE CK.	

Plotted By: -
File: $$$$$$$$$$$DGNSPEC$$$$$$$$$$$$$
Plot Date: 11/24/2009
Plot Location: $UNIT$