COUNTY	STATE	PROJECT NO.	YEAR	SHEET NO.	TOTAL SHEETS
SEDGWICK	KANSAS	87 N-0386-01	2009	117	255

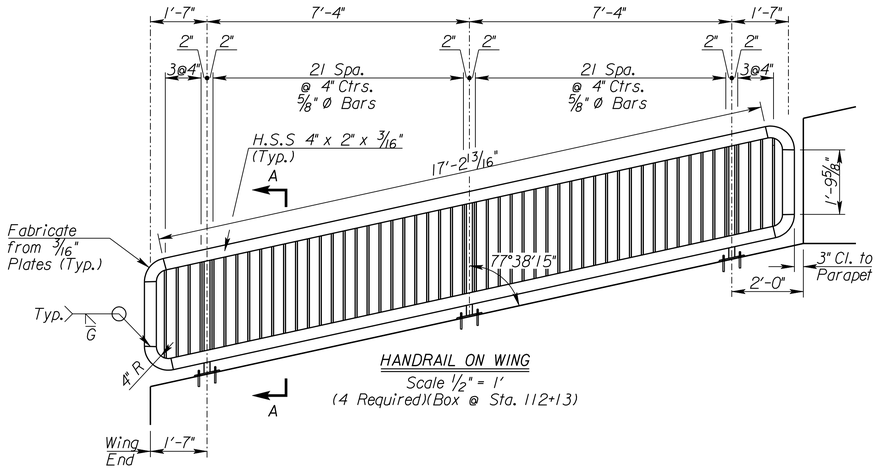

HANDRAIL ON WING
Scale 1/2" = 1'
(4 Required)(Box @ Sta. 112+13)

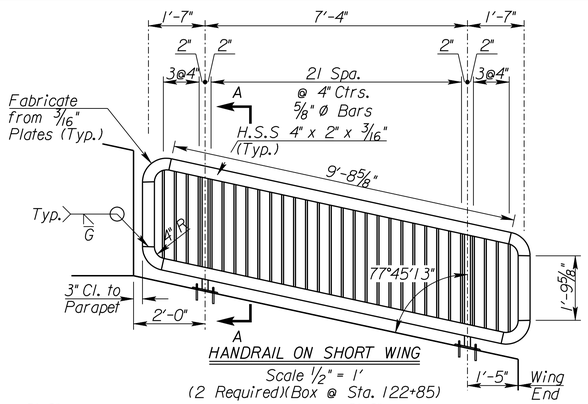

HANDRAIL ON SHORT WING
Scale 1/2" = 1'
(2 Required)(Box @ Sta. 122+85)

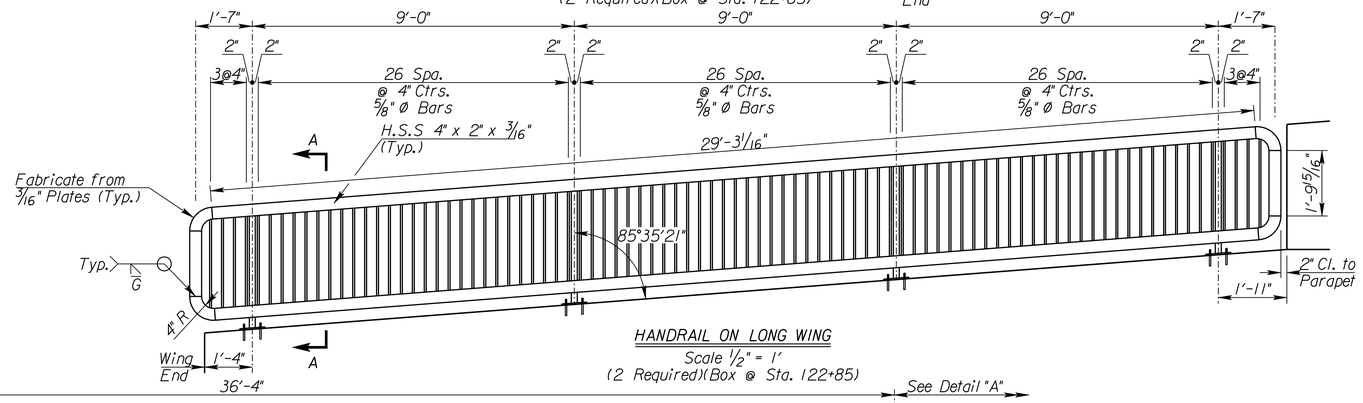

HANDRAIL ON LONG WING
Scale 1/2" = 1'
(2 Required)(Box @ Sta. 122+85)

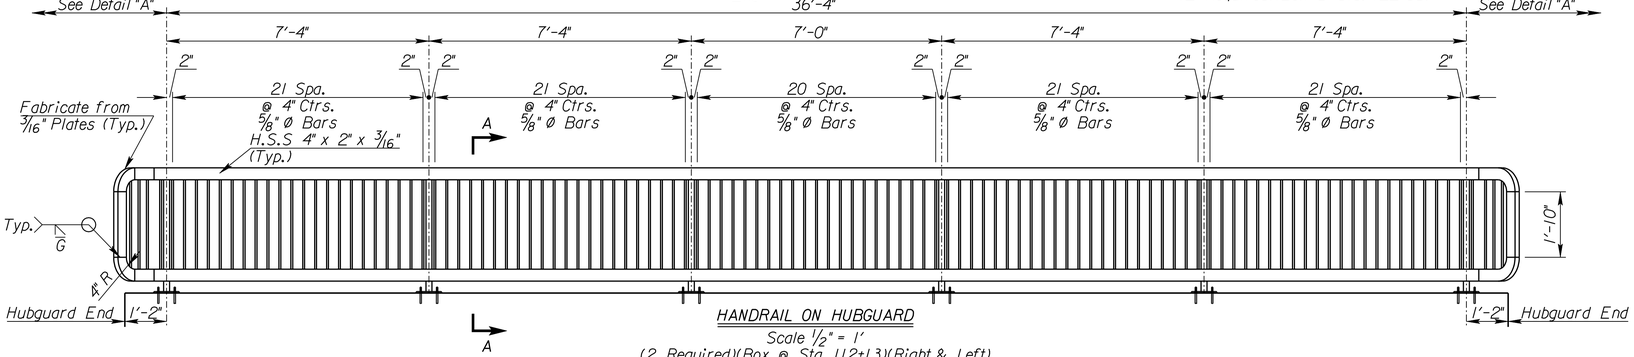

HANDRAIL ON HUBGUARD
Scale 1/2" = 1'
(2 Required)(Box @ Sta. 112+13)(Right & Left)

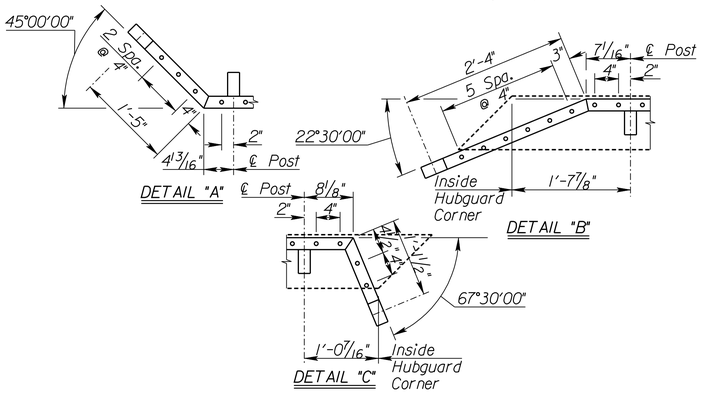

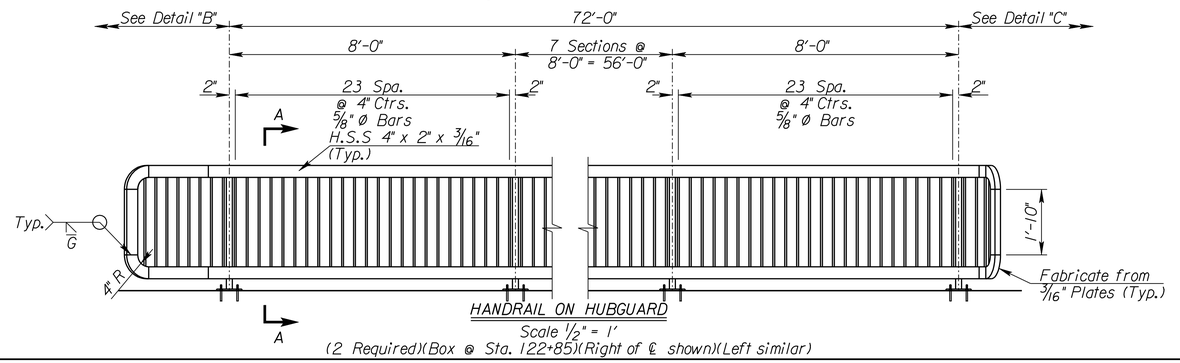

HANDRAIL ON HUBGUARD
Scale 1/2" = 1'
(2 Required)(Box @ Sta. 122+85)(Right of ℄ shown)(Left similar)

See Sh. #118 for General Notes, Section A-A, and additional details.

CITY OF WICHITA

GREENWICH ROAD

HANDRAIL DETAILS I

PB PARSONS BRINCKERHOFF
Wichita, Kansas

SCALE	DATE	DWG. NO.
——	8/25/2009	35751A

K:\35751A\CADD\SHEETS\STRUCTURES\GRNWHANDRAIL.dgn

SURV.	PLOT	CADD	DES.	DR.	TR.	CKD.	APP.
-	-	-	-	-	-	-	-