COUNTY	STATE	PROJECT NO.	YEAR	SHEET NO.	TOTAL SHEETS
SEDGWICK	KANSAS	87 N-0386-01	2009	157	255

Scale 1"=20'

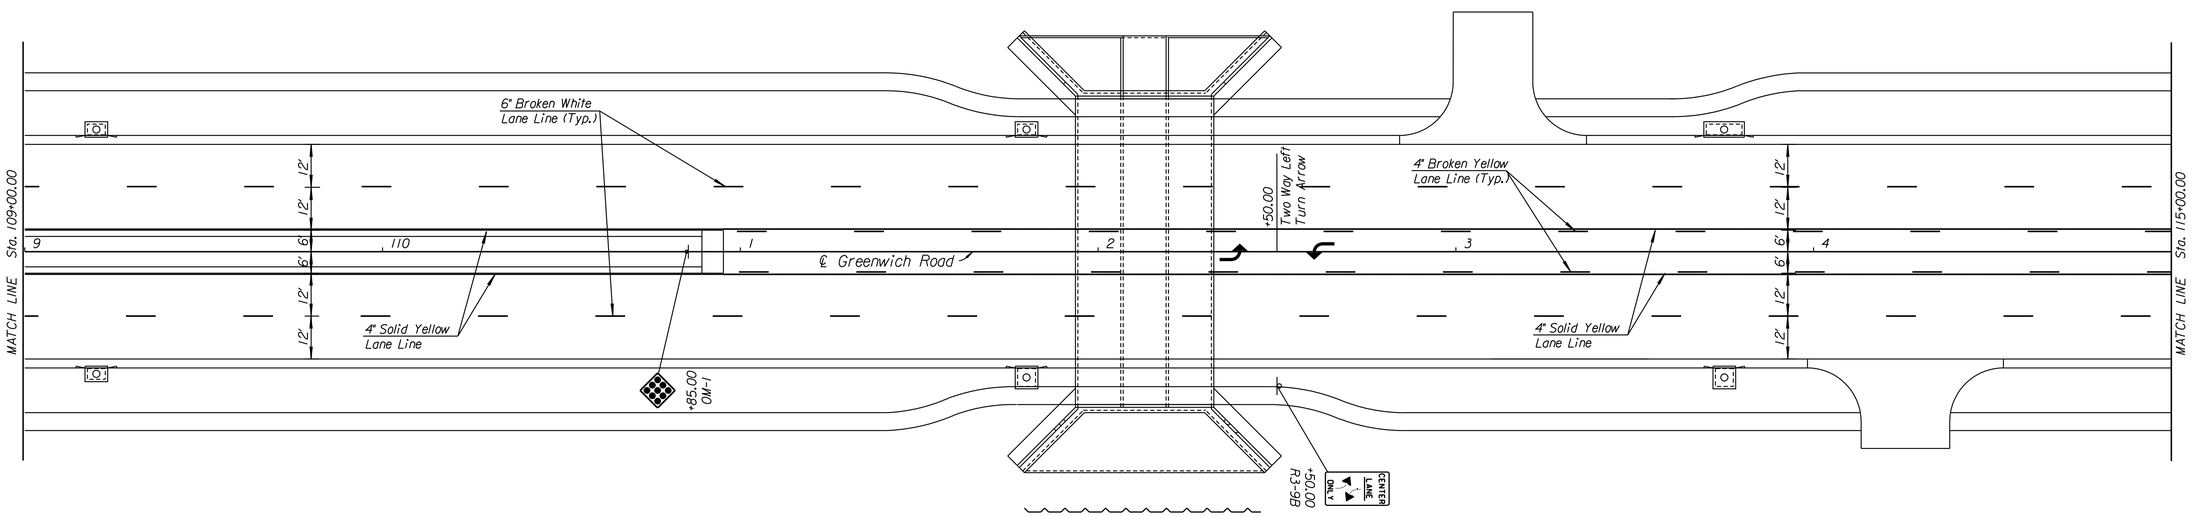

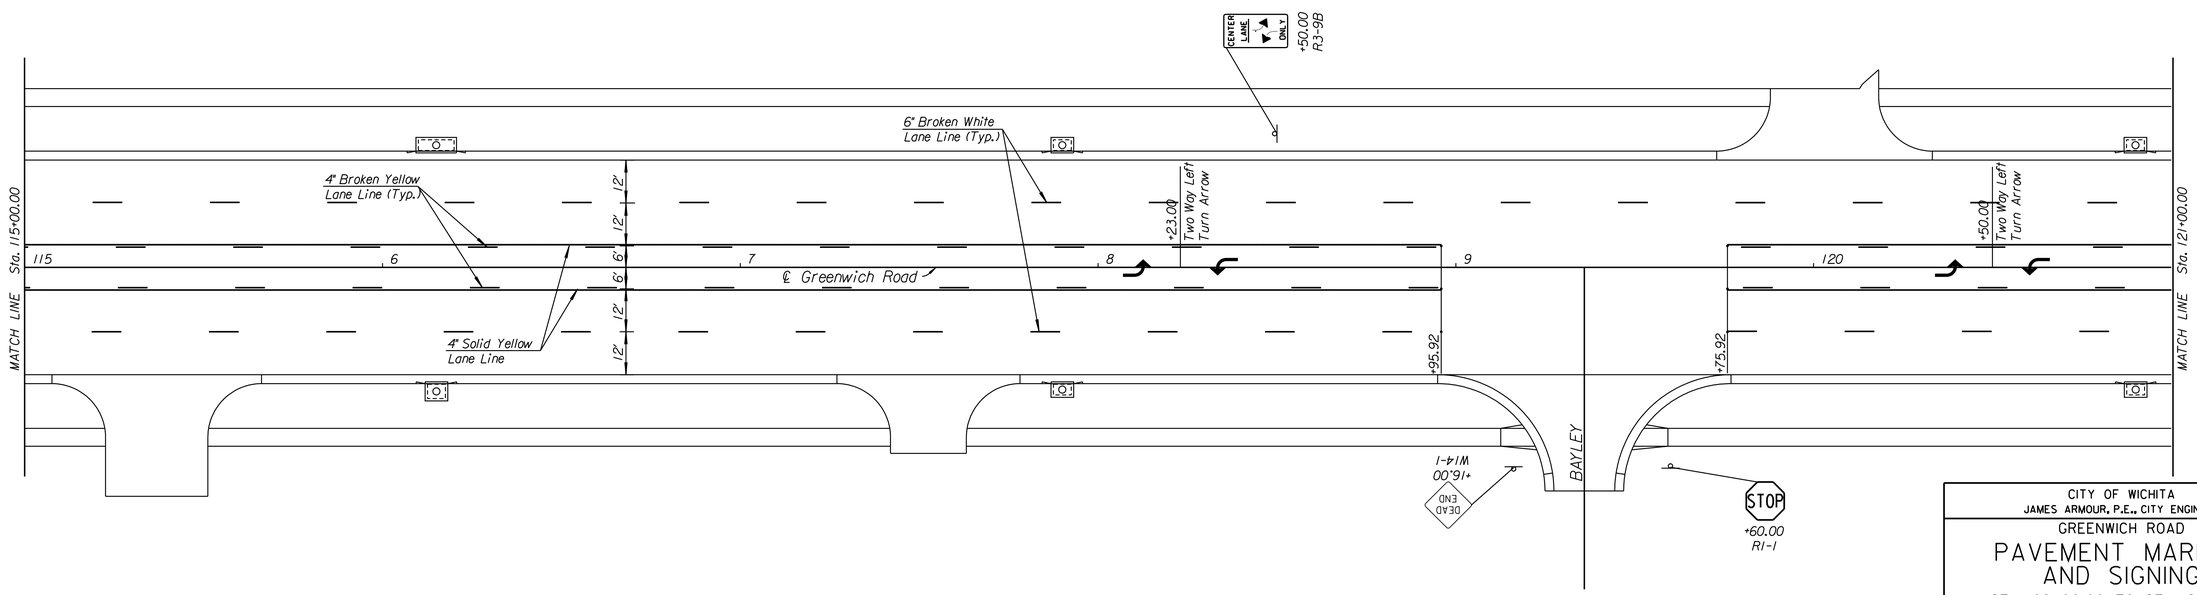

CITY OF WICHITA
JAMES ARMOUR, P.E., CITY ENGINEER

GREENWICH ROAD

PAVEMENT MARKING AND SIGNING

STA. 109+00.00 TO STA. 121+00.00

PARSONS BRINCKERHOFF
122. Wichita, Kansas

SCALE	DATE	DWG. NO.
1"=20'	11/23/2009	35751A

SURV.	PLOT	CADD	DES.	RAN	DR.	JR	TR.	CKD.	JJR	APP.
-	-									-

K:\35751A\CADD\SHEETS\TRAFFIC\MARKINGS\GRNWHMAR03.dgn