STATE	PROJECT NO.	YEAR	SHEET NO.	TOTAL SHEETS
KANSAS	472-84295	2010	20	194

LEGEND

Contraction Joint ----------

Expansion Joint ----------

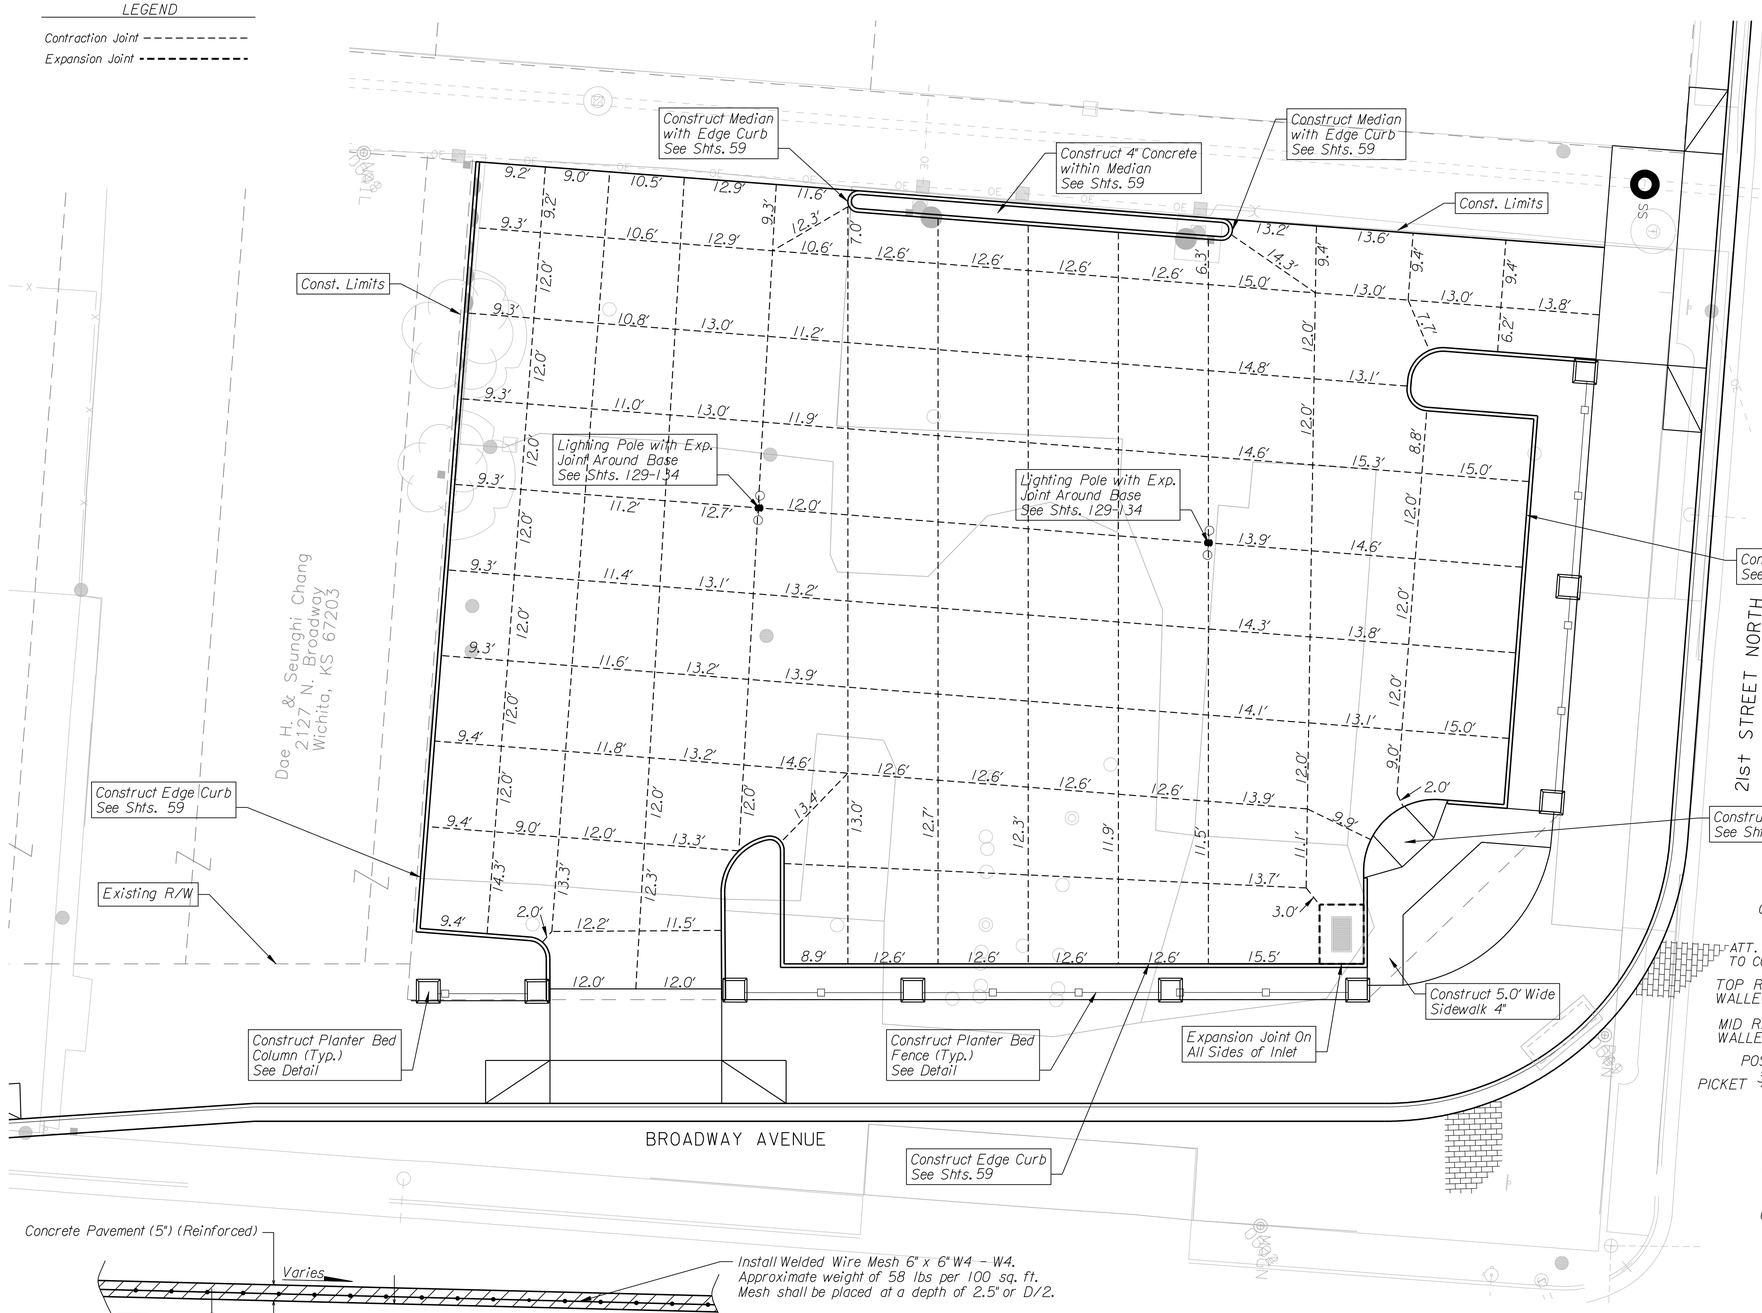

NOTE:
Contractor Shall See Streetscape Plans for Sidewalk of Construction and Landscaping Plans for Planter Bed Items.

210 Salvaged Bricks per Column (35.62 sq. ft./ column). Bricks Shall be Delivered to Project Site; Cleaned and on Pallets by the City of Wichita. Coordinate Delivery with the Project Engineer.

Grout Cores at Each Vertical Bar. Provide Horizontal Joint Reinforcement Per Specs. At 16" O.C. Vertical Grout all Cores Below Adjacent Grade/Slabs and at Planters Solid.

Contractor Shall Be Made Aware There are 14 Existing Monitoring Wells Located on the Parking Site. The Locations Shall be Field Verified by the Project Engineer.

0 10 20 30
SCALE FEET
1" = 10'

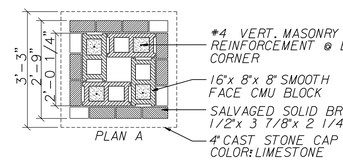

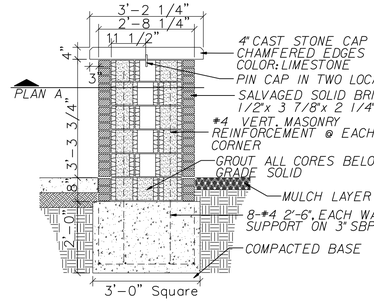

PLANTER BED COLUMN DETAIL

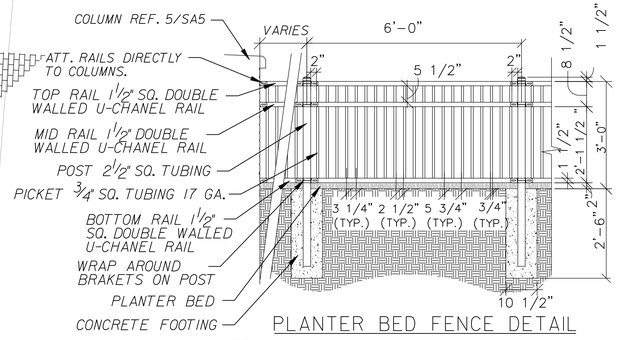

PLANTER BED FENCE DETAIL

NOTE:
FENCE TO BE AMERISTAR AEGIS II OR APPROVED EQUIVALENT. ALL FENCE SURFACES SHALL BE POWDER COATED BLACK SUBMIT SHOP DRAWINGS FOR REVIEW & APPROVAL BEFORE BEGINNING FABRICATION.

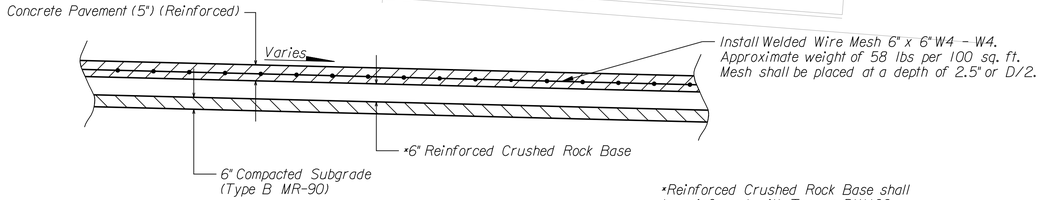

TYPICAL SECTION NOMAR PARKING SITE

*Reinforced Crushed Rock Base shall be reinforced with Tensar BX1100 Geogrid, or Approved Equal. Geogrid is SUBSIDIARY to Reinforced Crushed Rock Base Bid Item.

BM #3
21st Street N & Broadway Intersection
Brass Rod in Conc. Post at N End Island
NE Corner of Intersection.
Elev. = 124.52

BY	DATE
REFERENCES NOTED	
REFERENCES CHECKED	

CITY OF WICHITA

21ST STREET NORTH & BROADWAY AVENUE INTERSECTION

GENERAL PLAN SHEET
PROPOSED NOMAR PARKING SITE

WICHITA, KANSAS

BY	REVISIONS	PROJECT NO.	DATE
		472-84295	

TranSystems

DESIGNED: M.D.B.	DRAWN: D.A.N.
CHECKED: B.A.L.	DATE: 2/1/2010

${getvar, "dwgprefix"}${getvar, "dwgname"}, Plotted:${cetime, D, MON DD,", YYYY - H:MMam/pm)
Plotted By : mdbailey Plotted : 2/1/2010
File : g:\WI05\0001\ROAD\001pl10.sht