STATE	PROJECT NO.	YEAR	SHEET NO.	TOTAL SHEETS
KANSAS	472-84295	2010	29	194

DATE	BY	
		REFERENCES NOTED
		REFERENCES CHECKED

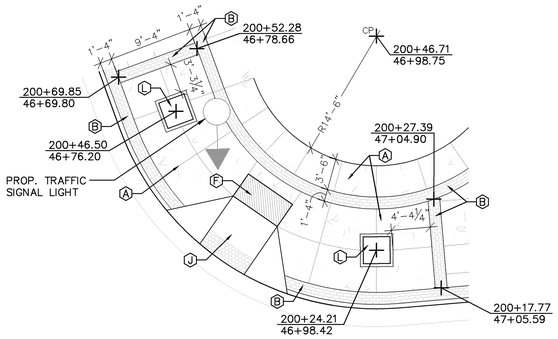

A 21ST STREETSCAPE IMPROVEMENT PLAN

21ST STREET & MARKET (NORTHEAST CORNER) 1/8"= 1'-0"

NORTH

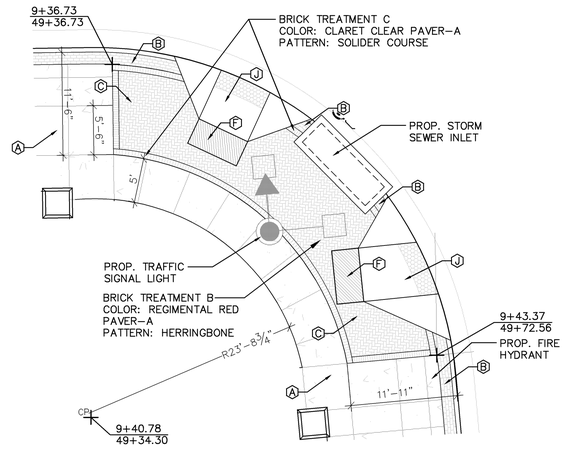

C 21ST STREETSCAPE IMPROVEMENT PLAN

21ST STREET & BROADWAY (SOUTHWEST CORNER) 1/8"= 1'-0"

NORTH

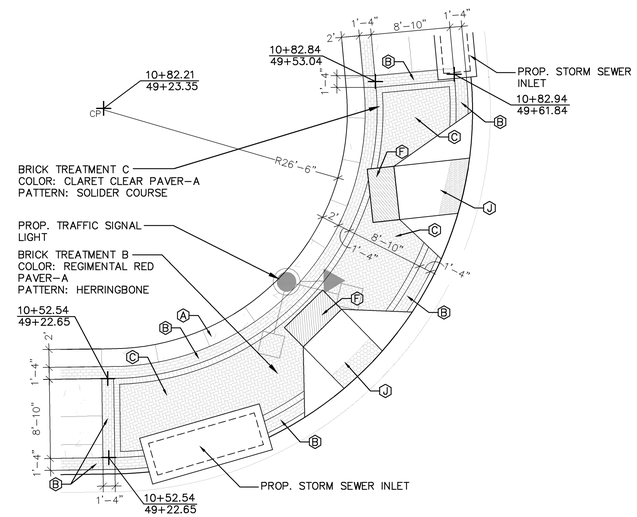

B 21ST STREETSCAPE IMPROVEMENT PLAN

21ST STREET & MARKET (NORTHWEST CORNER) 1/8"= 1'-0"

NORTH

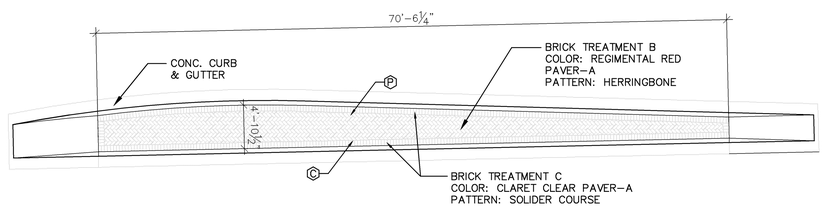

D 21ST STREETSCAPE IMPROVEMENT PLAN

21ST STREET ISLAND 1/8"= 1'-0"

NORTH

REFERENCE

DETAIL	DETAIL REFERENCE
(A) 4" PLAIN CONCRETE SIDEWALK	1,2/34, 7/35
(B) 16" CLAY PAVER BAND	B,C,F/30
(C) PAVERS ON CONCRETE	C/30
(D) LIGHT POLE PLANTER	1/35
(E) TREE WELL PLANTER	7/34
(F) PRIMARY CAST STONE PANEL	5/34
(G) DISTRICT MONUMENT	6/34
(H) BENCH (HB) BENCH BACKLESS	3/35 4/35

DETAIL	DETAIL REFERENCE
(I) BIKE RACK	5/35
(J) ADA ACCESS RAMP	SHEETS 31,32,33
(K) CROSSWALK PAVER PATTERN	A,E/30
(L) SECONDARY CAST STONE PANEL	4/34
(M) 2" INTEGRAL CONCRETE CURB	3/34
(N) 6" INTEGRAL CONCRETE CURB	1/28
(O) 6" STEEL BOLLARD	2/28
(P) PAVER ISLAND	D/30

LAW/KINGDON, INC.
ARCHITECTS,ENGINEERS, PLANNERS
& LANDSCAPE ARCHITECTS

PROJECT NO. 472-84295
DRAWING NO.
DATE

CITY OF WICHITA

21ST STREET NORTH &
BROADWAY AVENUE INTERSECTION

SITE ARCHITECTURAL PAVING PATTERN

WICHITA, KANSAS

TranSystems

DESIGNED:	DRAWING:
J.A.B/W.A.W	W.A.W
CHECKED:	DATE:
J.A.B	01-11-2010