STATE	PROJECT NO.	YEAR	SHEET NO.	TOTAL SHEETS
KANSAS	472-84295	2010	76	194

0 40 80 120
SCALE FEET
1" = 40'

LEGEND

- Construction Zone
- Drums
- Tubular Marker

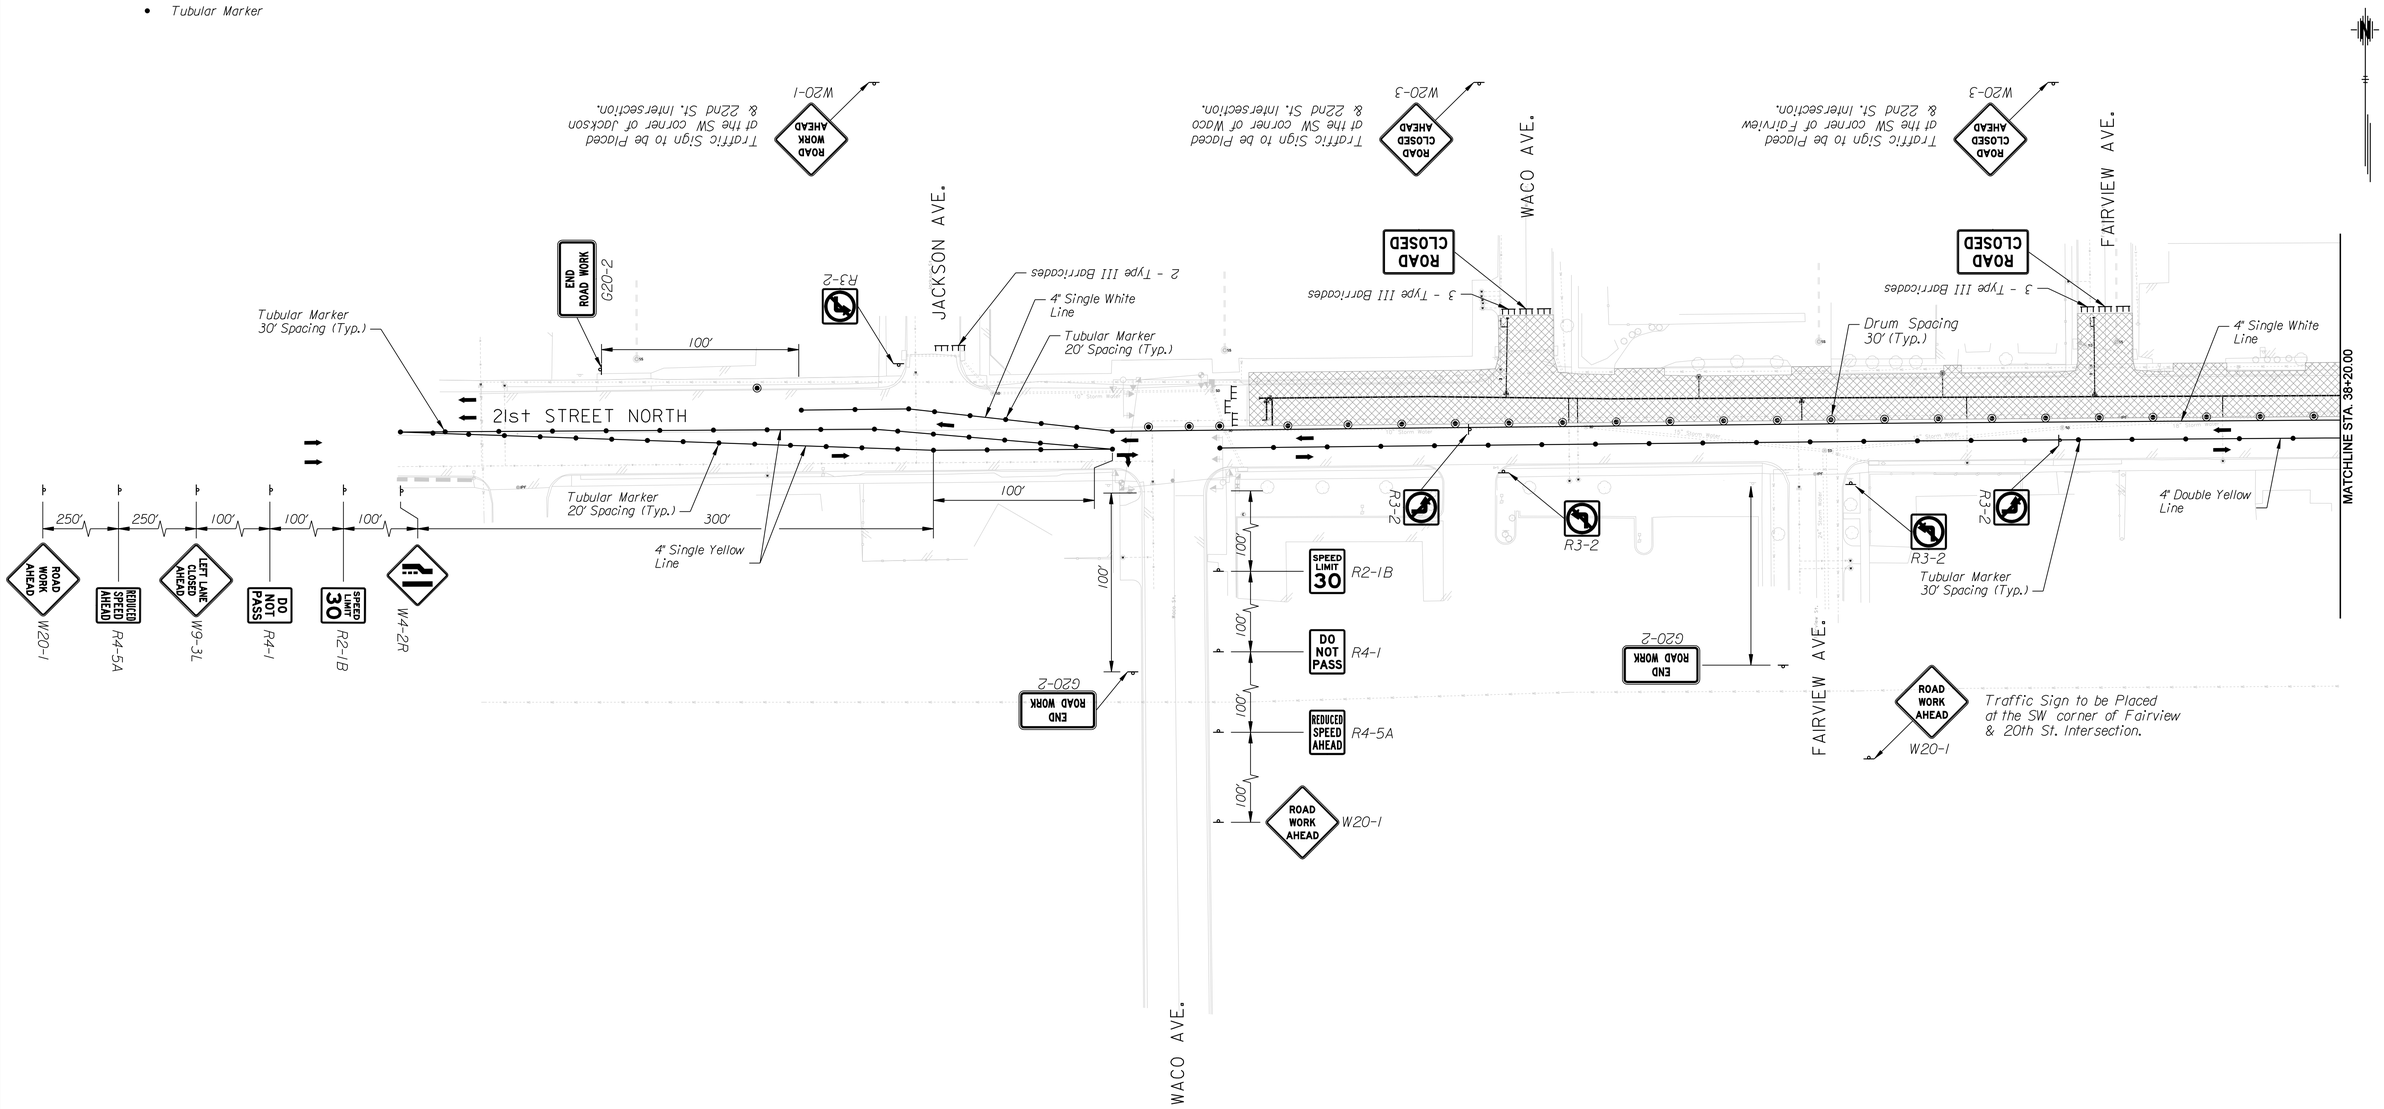

DATE	BY	
		REFERENCES NOTED
		REFERENCES CHECKED

CITY OF WICHITA

21ST STREET NORTH &
BROADWAY AVENUE INTERSECTION

TRAFFIC CONTROL
WATER LINE CONTRUCTION, PHASE I
STA. 32+10.07 to STA. 38+20.00
WICHITA, KANSAS

DATE	REVISIONS	PROJECT NO. 472-84295	BY

TranSystems

DESIGNED: M.D.B.	DRAWN: D.A.N.
CHECKED: B.A.L.	DATE: 1/8/2010

$(getvar, "dwgprefix")$(getvar, "dwgname"), Plotted$(edtime, 0, MON DD," YYYY - HHMMam/pm)
Plotted By : danavarro Plotted : 1/8/2010
File : g:\WI0510001\ROAD\001tcp1a.sht