STATE	PROJECT NO.	YEAR	SHEET NO.	TOTAL SHEETS
KANSAS	472-84295	2010	80	194

SCALE 1" = 40'
0 40 80 120 FEET

LEGEND
- Construction Zone
- Drums
- Tubular Marker

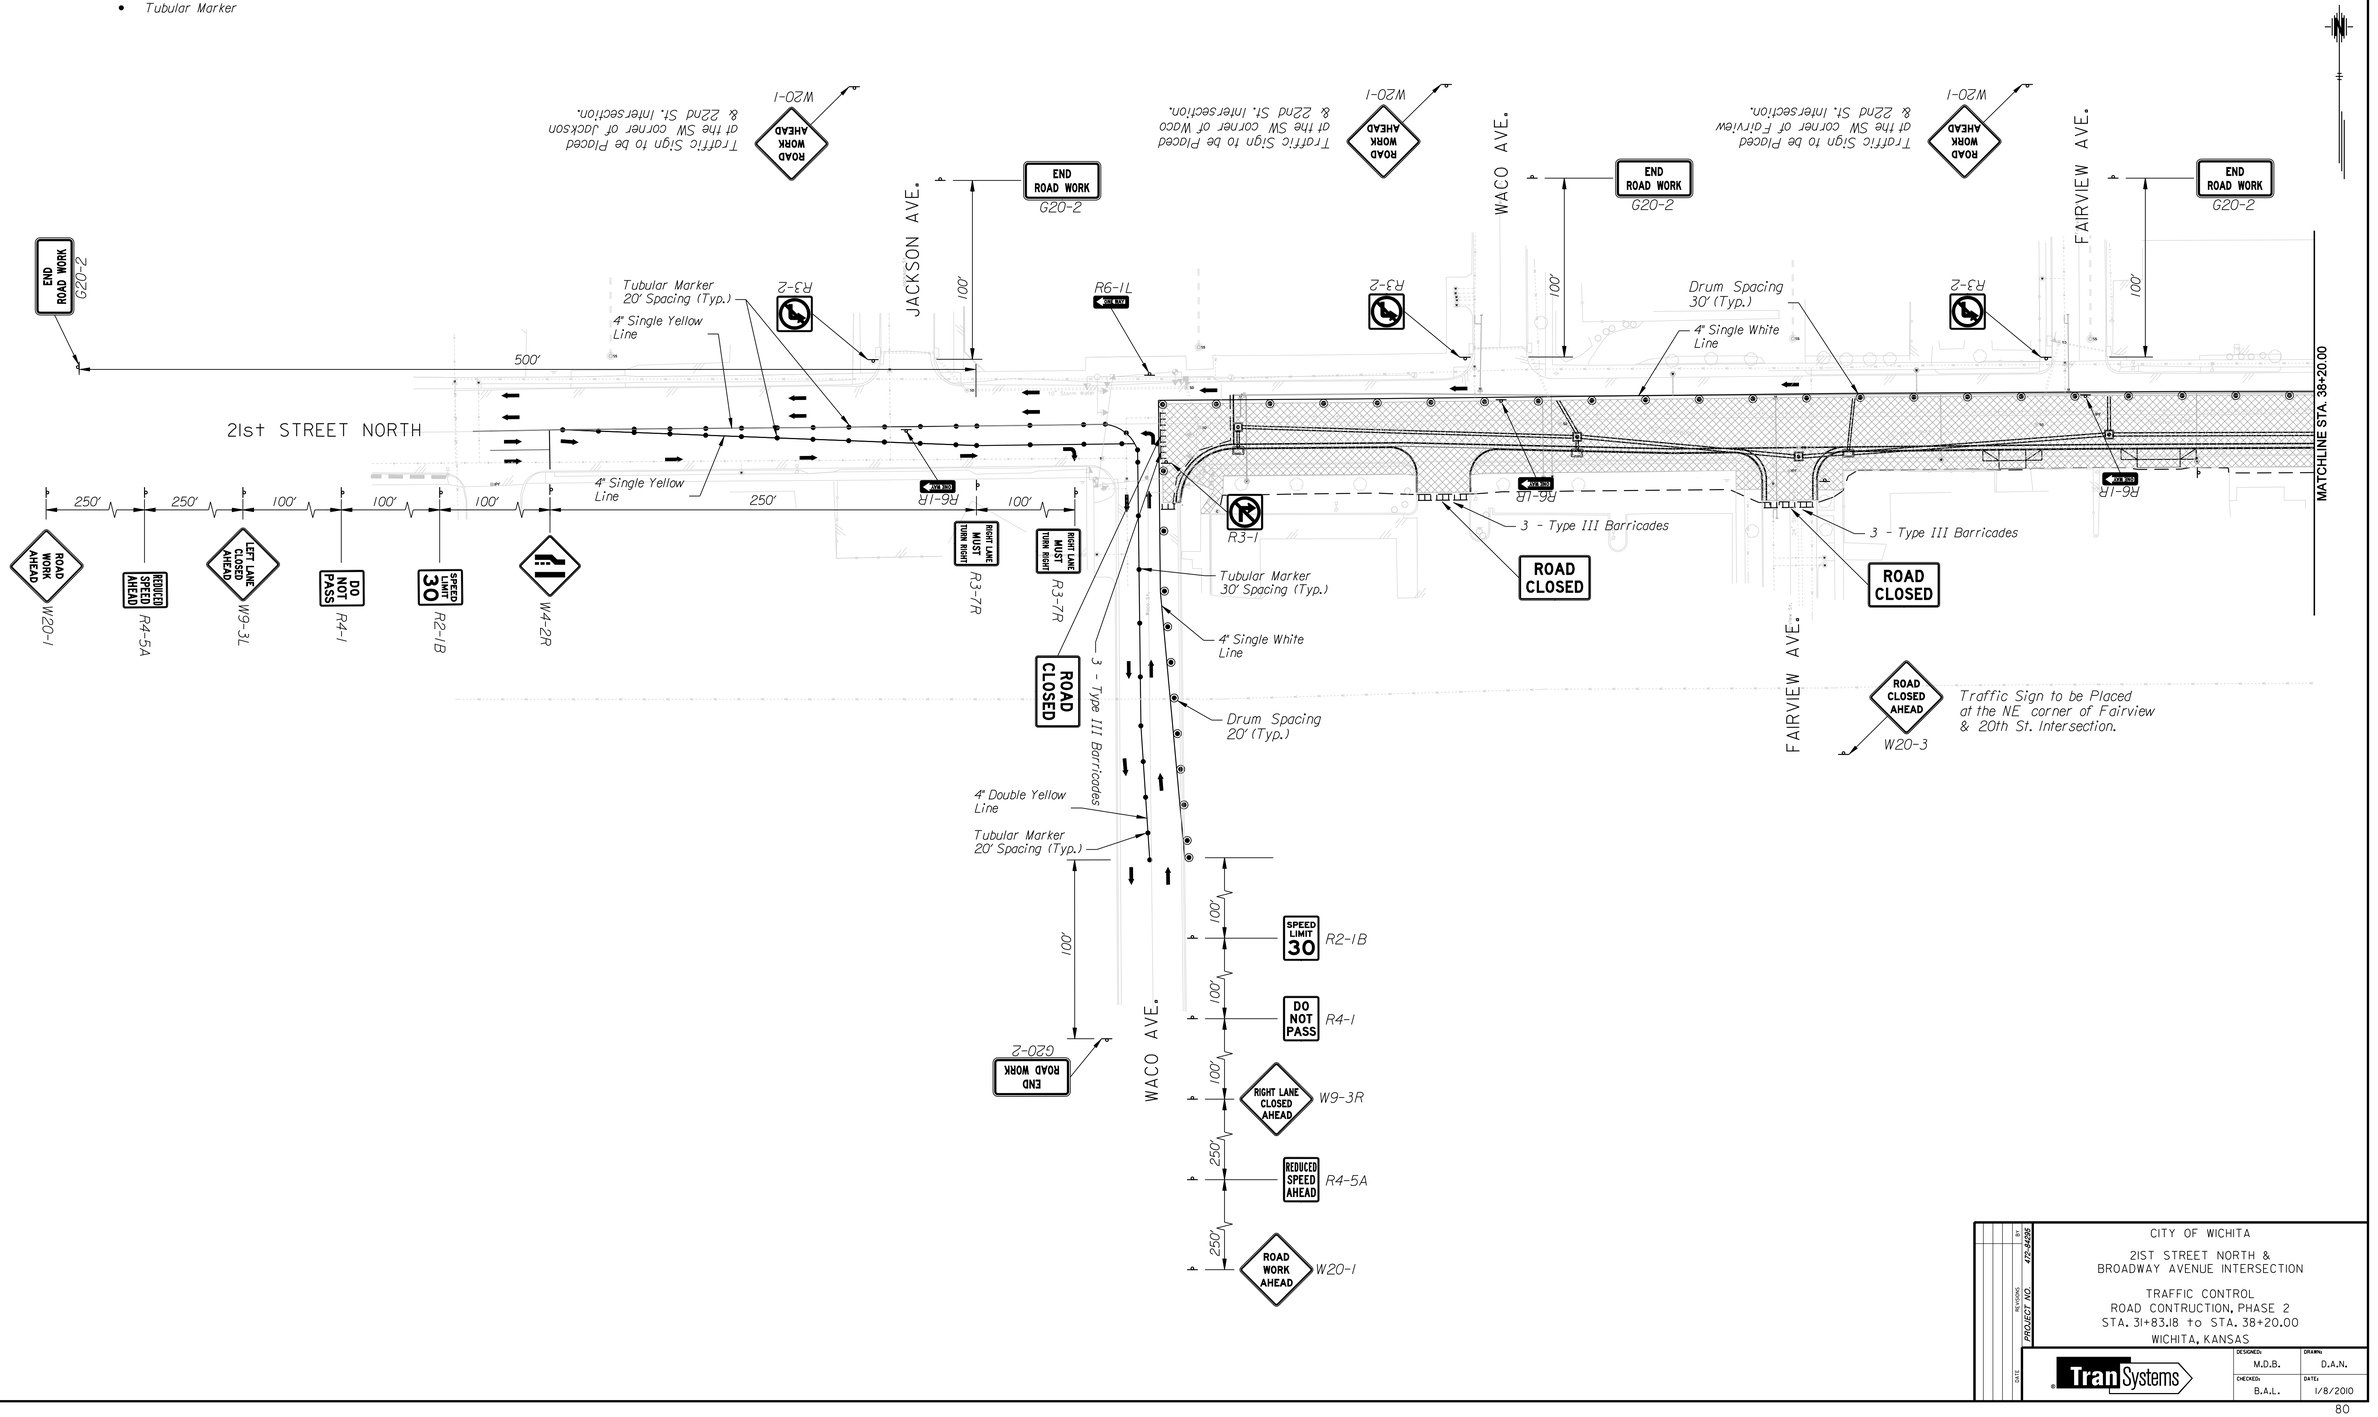

DATE	BY	REFERENCES NOTED / REFERENCES CHECKED

$(getvar, "dwgprefix")$(getvar, "dwgname"), Plotted:$(edtime, 0, MON DD,", YYYY - H:MMam/pm)
Plotted By : danavarro Plotted : 1/8/2010
File : g:\WI05\0001\ROAD\001tcp2a.sht

CITY OF WICHITA
21ST STREET NORTH & BROADWAY AVENUE INTERSECTION
TRAFFIC CONTROL
ROAD CONTRUCTION, PHASE 2
STA. 31+83.18 to STA. 38+20.00
WICHITA, KANSAS

DESIGNED: M.D.B.	DRAWN: D.A.N.
CHECKED: B.A.L.	DATE: 1/8/2010

TranSystems