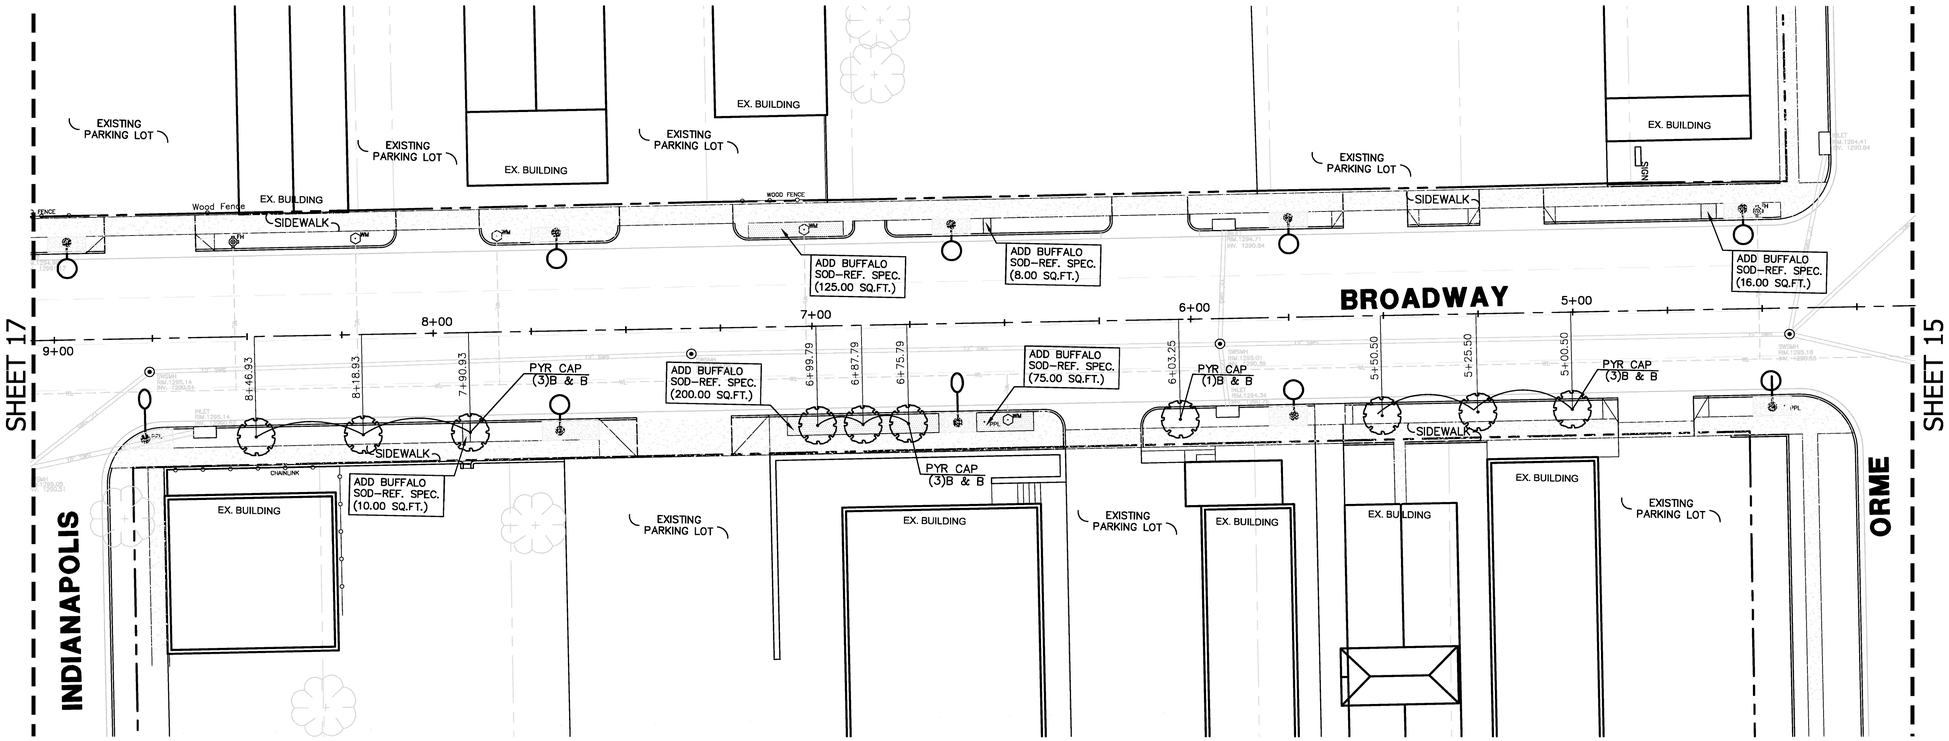

A STREETSCAPE PLANTING PLAN

NORTH SECTION – INDIANAPOLIS TO ORME 1"=20'-0"

NORTH

PLANT SCHEDULE THIS SHEET

TREES	QTY	BOTANICAL	COMMON	CONT	SIZE
PYR CAP	10	Pyrus callerinia 'Capital'	Capital Callery Pear	B & B	2"Cal

NOTES: • ALL TREES SHALL BE INSTALLED 2' FROM BACK OF CURB ALONG RIGHT–OF–WAY & 3' FROM EDGE OF SIDEWALKS.
• ALL STREET TREES SHALL BE LIMBED UP TO A MIN. HIEGHT OF 4.5'–5.5'

PRINTS ISSUED

DATE	PURPOSE	NO.
12/29/08	OFFICE CHECK	
05/26/09	FOR CONSTRUCTION	

LAW/KINGDON, INC.
ARCHITECTS •ENGINEERS• PLANNERS
LANDSCAPE ARCHITECTS
345 RIVERVIEW #200, WICHITA, KS 67203
Phone (316) 265-2030 Fax (316) 265-2005
Copyright © 2008

DRAWN	CHECKED
WAW	JB

SOUTH BROADWAY STREETSCAPE IMPROVEMENT PROJECT
WICHITA, KS

PROJECT NUMBER 08186

LANDSCAPE PLANTING PLAN

SHEET NUMBER 16 OF 20 SHEETS