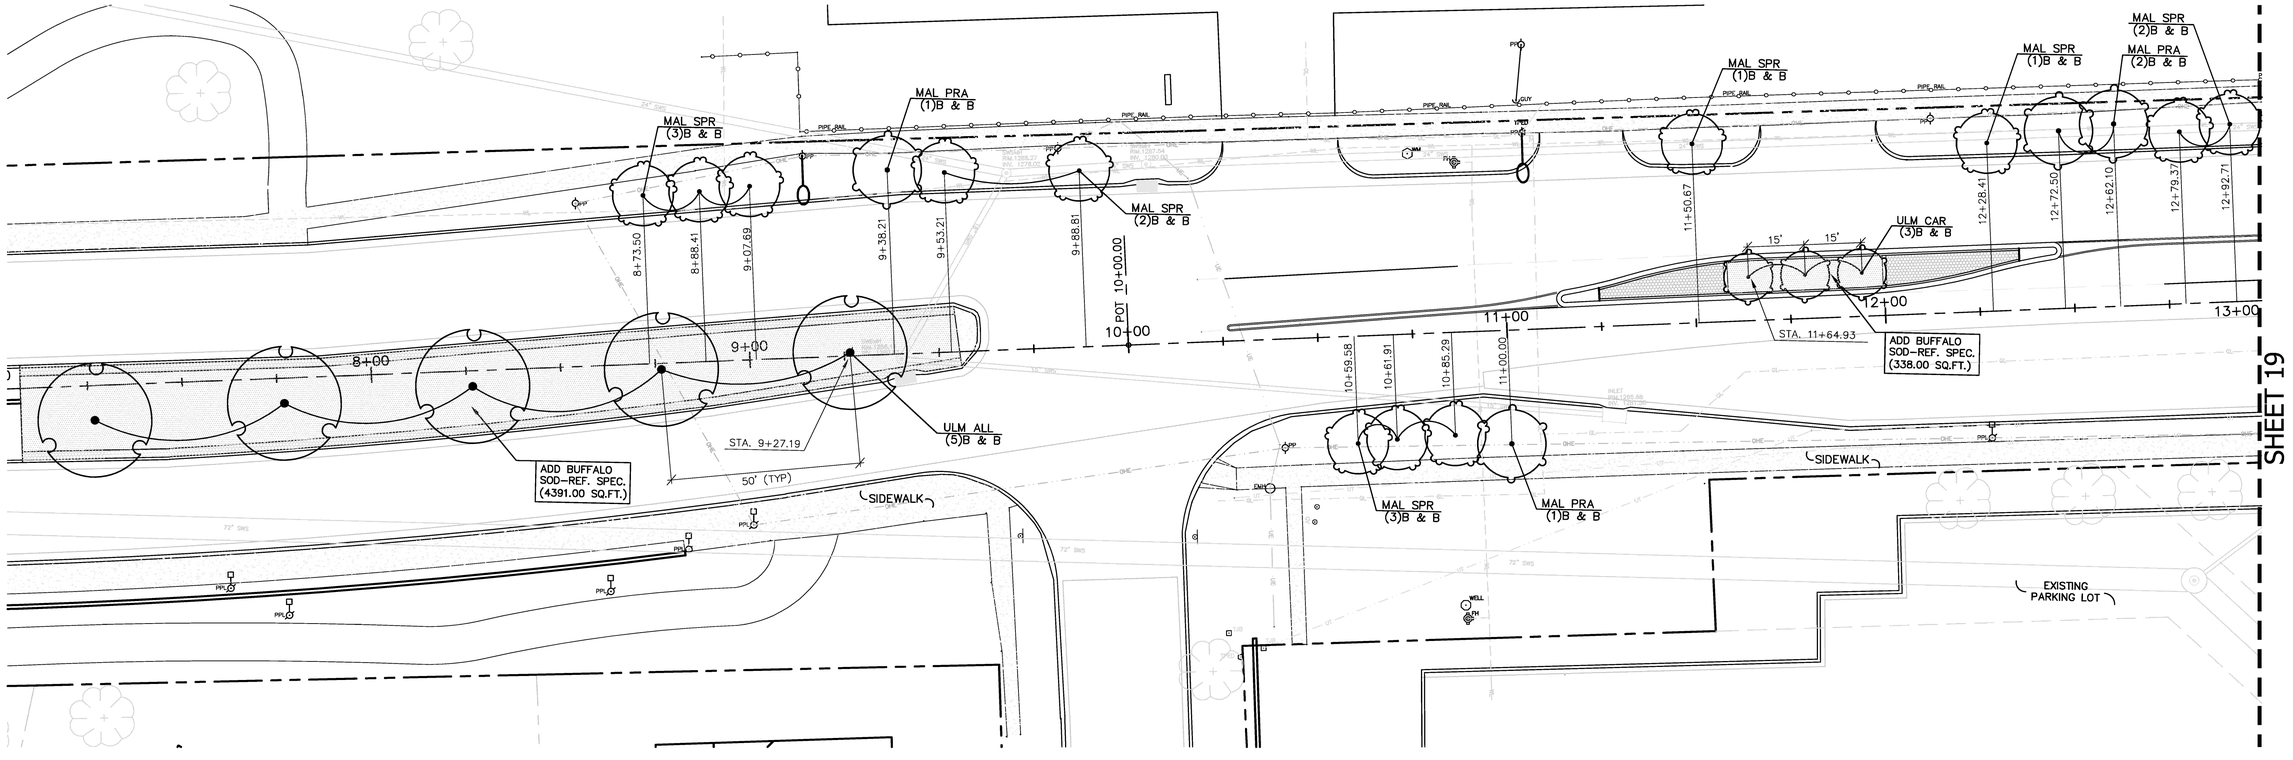

A STREETSCAPE PLANTING PLAN

SOUTH BROADWAY 1"=20'-0"

NORTH

PLANT SCHEDULE THIS SHEET

TREES	QTY	BOTANICAL	COMMON	CONT	SIZE
MAL PRA	4	Malus x 'Prairiefire'	Prairiefire Crab Apple	B & B	2"Cal
MAL SPR	12	Malus x 'Spring Snow'	Spring Snow Crab Apple	B & B	2"Ca
ULM ALL	5	Ulmus parvifolia 'Allee'	Allee Lacebark Elm	B & B	3"Cal
ULM CAR	3	Ulmus x 'Frontier'	Frontier American Elm	B & B	3"Cal

NOTES: • ALL TREES SHALL BE INSTALLED 2' FROM BACK OF CURB ALONG RIGHT-OF-WAY & 3' FROM EDGE OF SIDEWALKS.
• ALL STREET TREES SHALL BE LIMBED UP TO A MIN. HIEGHT OF 4.5'-5.5'

PRINTS ISSUED		
DATE	PURPOSE	NO.
12/29/08	OFFICE CHECK	
05/26/09	FOR CONSTRUCTION	

LAW/KINGDON, INC.
ARCHITECTS •ENGINEERS• PLANNERS
LANDSCAPE ARCHITECTS
345 RIVERVIEW #200, WICHITA, KS 67203
Phone (316) 268-0330 Fax (316) 268-0205
Copyright © 2008

DRAWN	CHECKED
WAW	JB

SOUTH BROADWAY STREETSCAPE IMPROVEMENT PROJECT
WICHITA, KS

PROJECT NUMBER 08186

LANDSCAPE PLANTING PLAN

SHEET NUMBER 19 OF 20 SHEETS