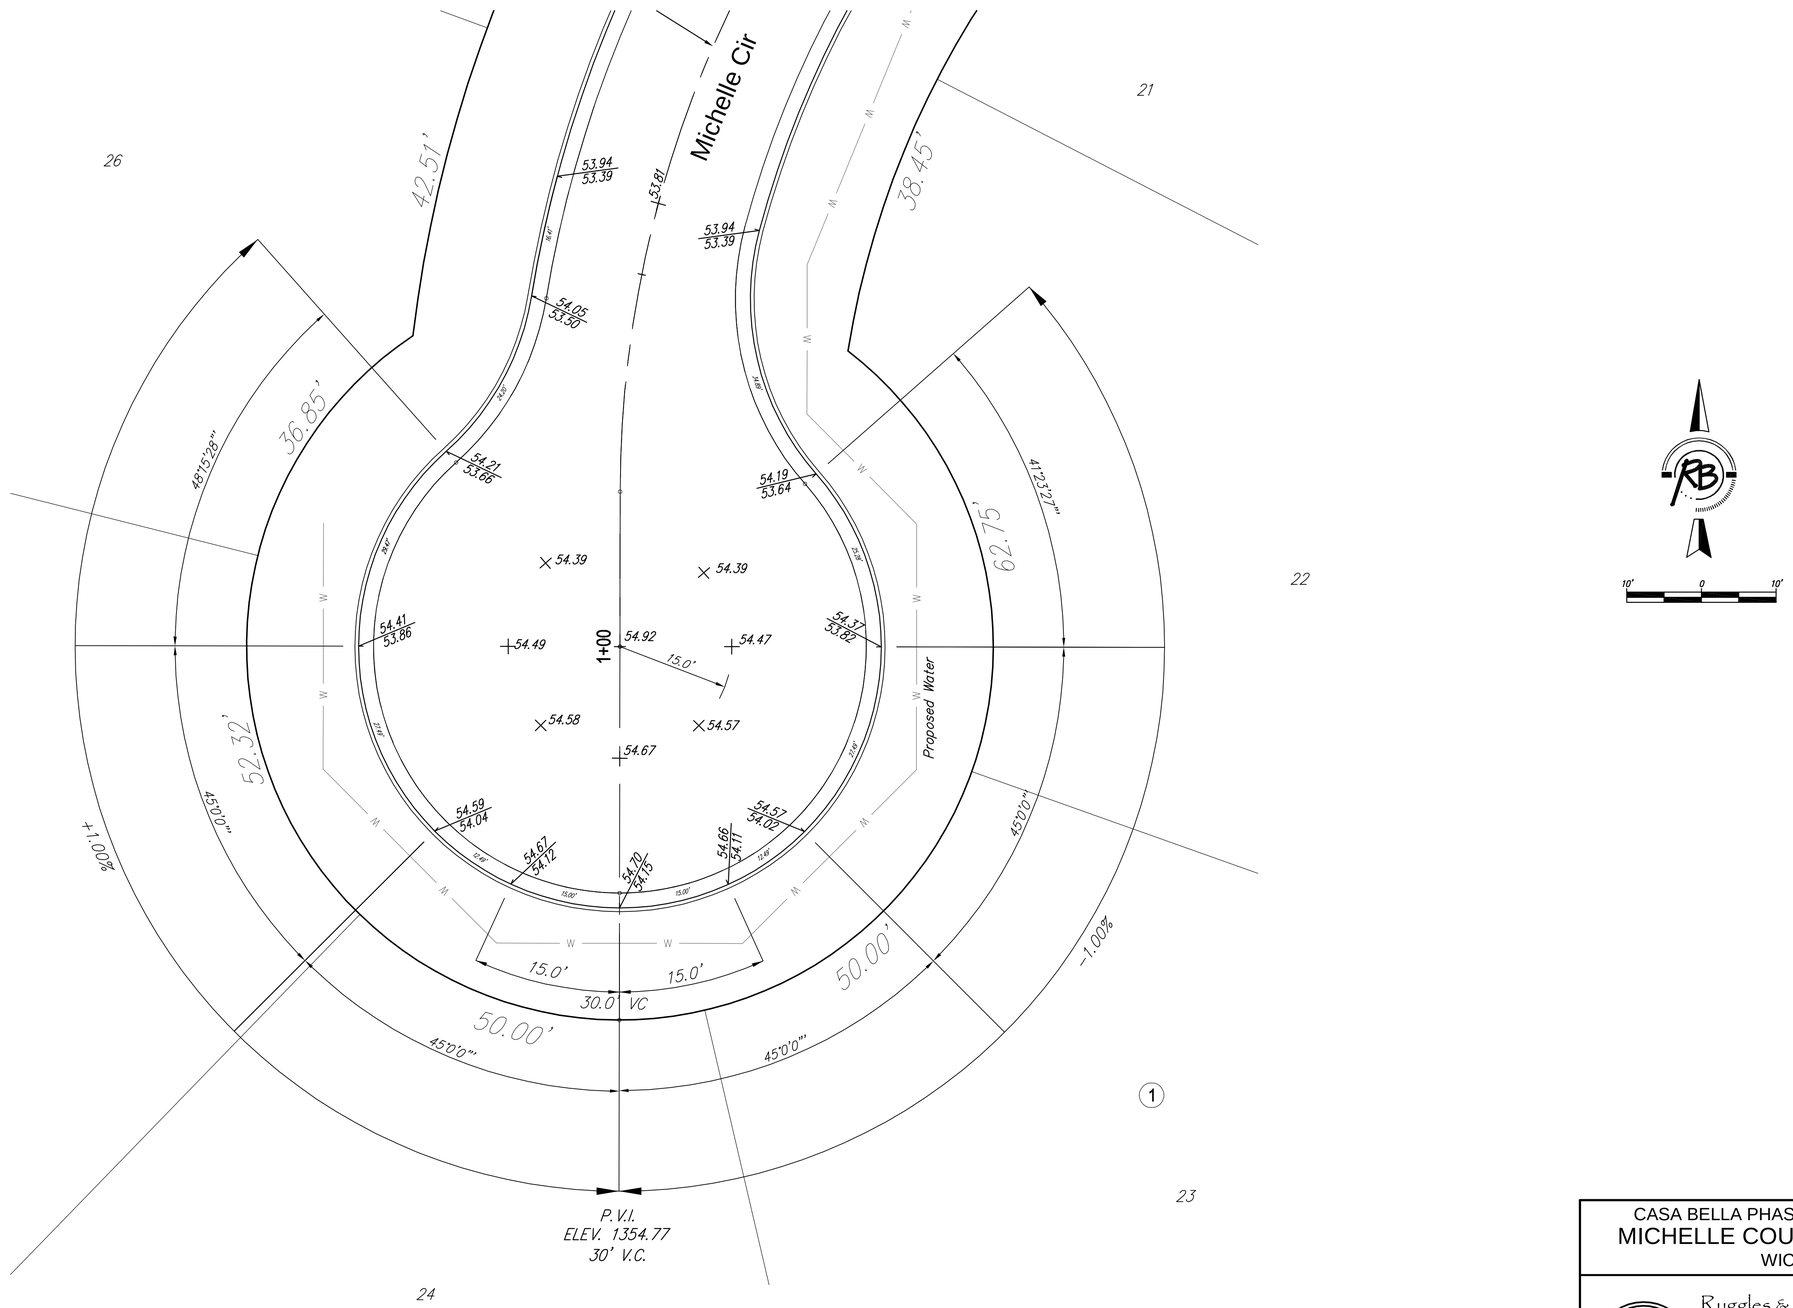

CASA BELLA PHASE 2 PAVING IMPROVEMENTS

MICHELLE COURT DETAILED GRADING

WICHITA, KANSAS

Ruggles & Bohm, P.A.
Engineering, Surveying, Land Planning
924 North Main
Wichita, Kansas 67203
www.rbkansas.com
(316) 264-8008
(316) 264-4621 fax
E-mail: info@rbkansas.com

DESIGN	EJG
DRAWN	KWL
REVIEW	
UTILITY	
DATE	Mar. 10, 2010
REF. JOB	3564T
SHEET	11 OF 34
DRAWING FILE	ENGINEERING BASE {Cul-de-sac}
PROJECT NUMBER	472-84874