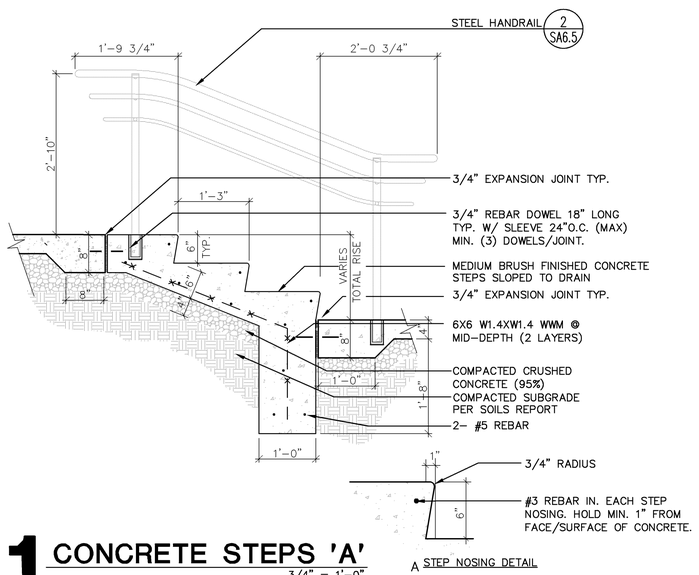

1 CONCRETE STEPS 'A'

3/4" = 1'-0"

A STEP NOSING DETAIL

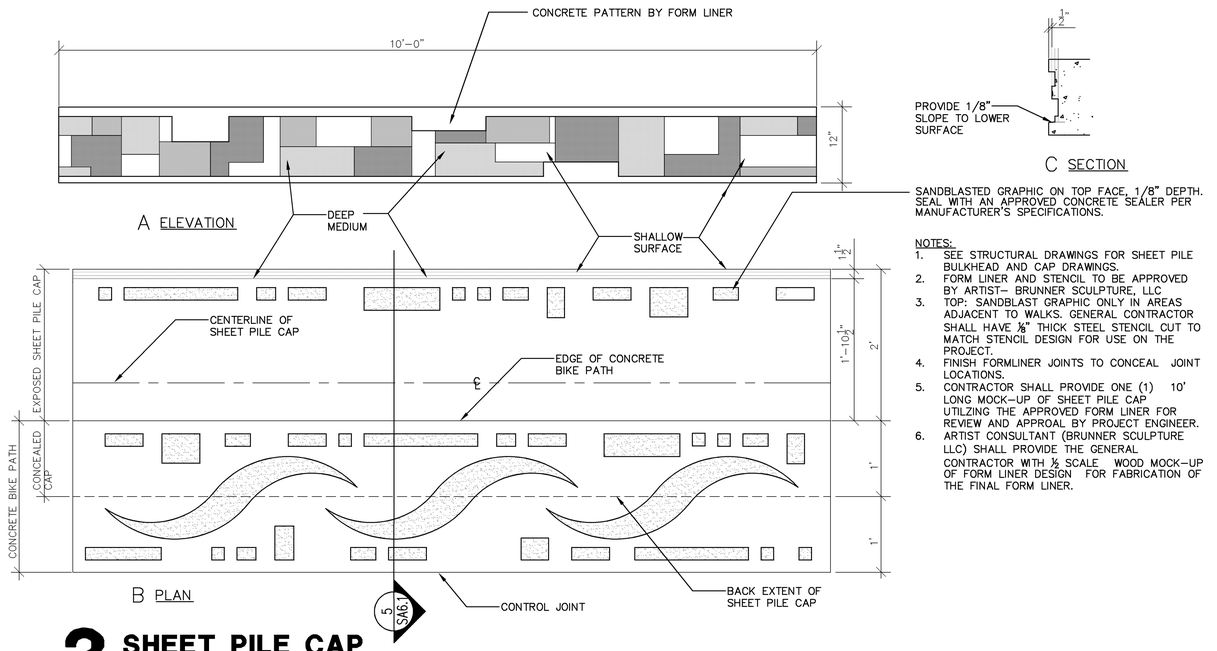

3 SHEET PILE CAP

1" = 1'-0"

A STEP NOSING DETAIL

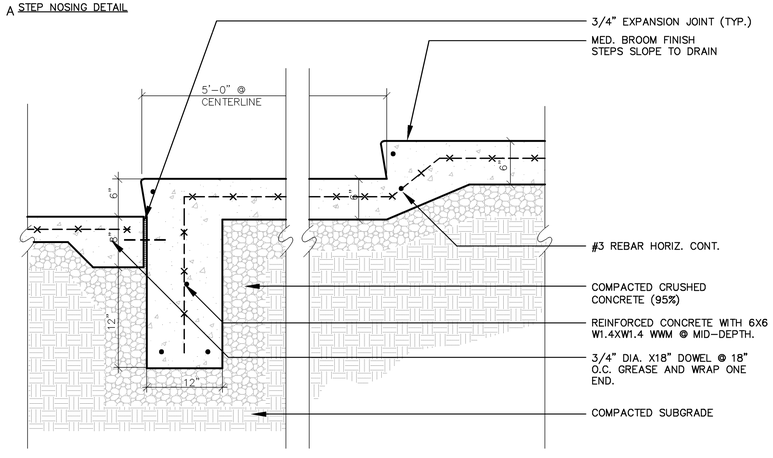

2 CONCRETE STEPS 'B'

1" = 1'-0"

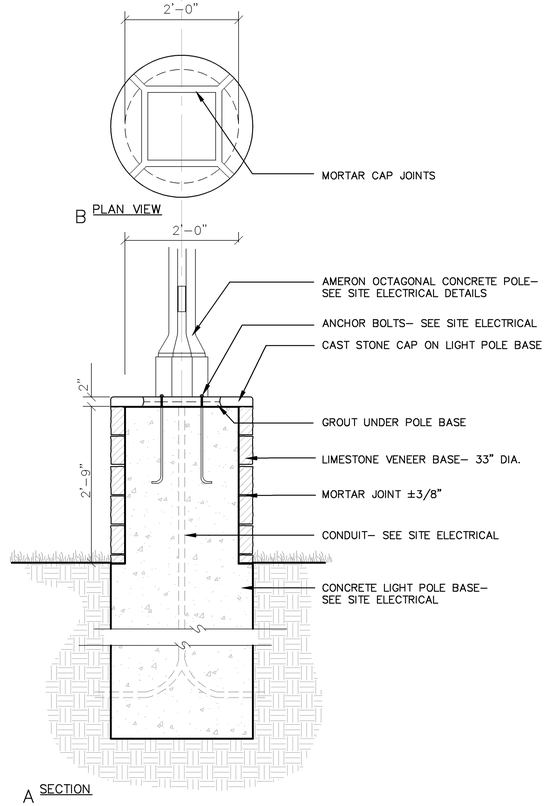

A SECTION

4 LIGHT POLE WITH STONE BASE

3/4" = 1'-0"

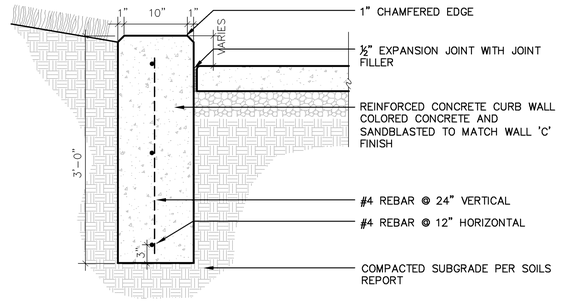

5 12" CURB WALL DETAIL

1" = 1'-0"

PRINTS ISSUED

DATE	PURPOSE	NO.
10.05.09	FIELD CHECK	
11.12.09	OFFICE CHECK	
02.01.10	FINAL PLANS	

RIVER CORRIDOR IMPROVEMNTS PHASE 1C:
WICHITA, KS

LawKingdon Architecture
Engineering · Planning · Interiors · Landscapes

LawKingdon Architecture
345 RIVERVIEW,WICHITA,KS 67203
Phone (316) 268-0230 Fax: (316) 268-0205
©
CONTACT: JEFFREY A. BEST, ASLA

PROJECT NUMBER:
08386

SHEET TITLE:
SITE DETAILS

SHEET NUMBER:
SA6.2