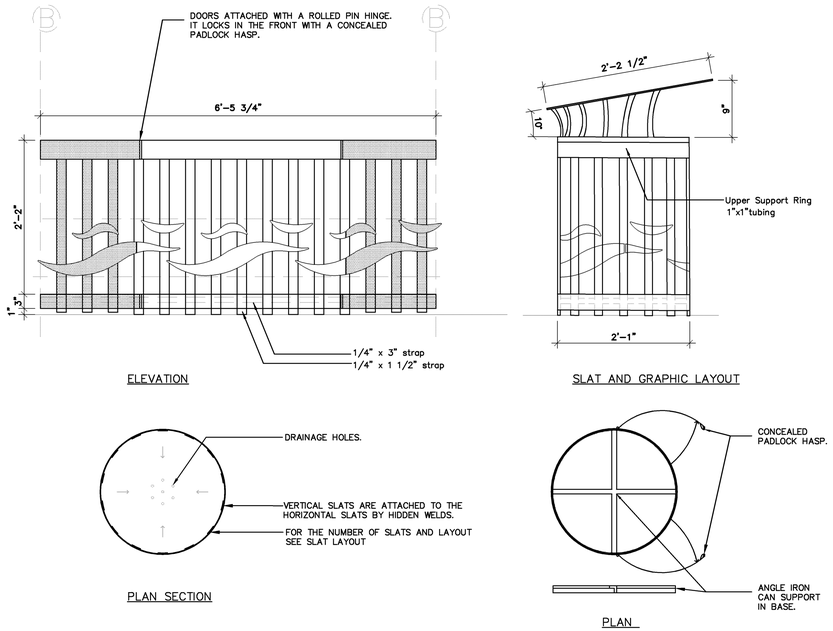

3 CUSTOM TRASH RECEPTACLE DETAILS

ALLOWANCE BID ITEM – FOR REFERENCE ONLY
SUMBIT SHOP DRAWINGS FOR REVIEW AND APPROVAL PRIOR TO FABRICATION

3/4" = 1'-0"

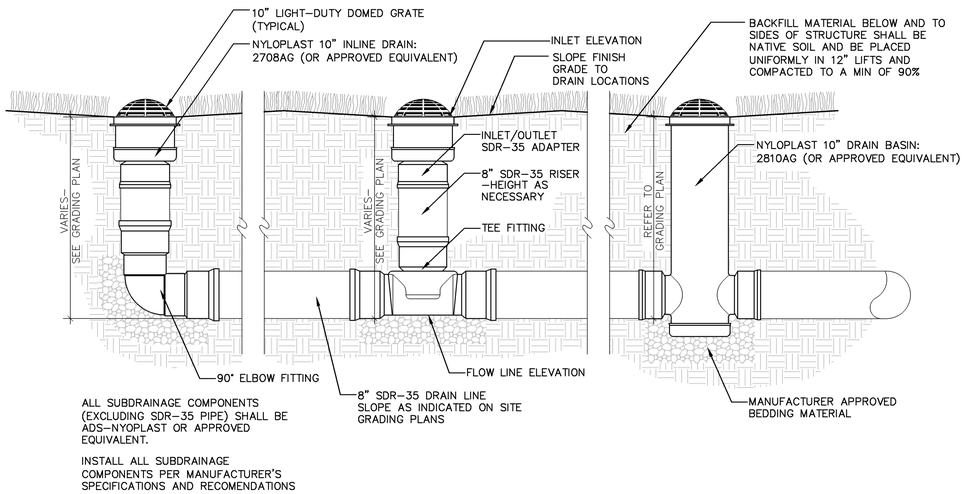

ALL SUBDRAINAGE COMPONENTS (EXCLUDING SDR-35 PIPE) SHALL BE ADS-NYOPLAST OR APPROVED EQUIVALENT.

INSTALL ALL SUBDRAINAGE COMPONENTS PER MANUFACTURER'S SPECIFICATIONS AND RECOMENDATIONS

5 SUBDRAINAGE SYSTEM INSTALLATION DETAIL

1" = 1'-0"

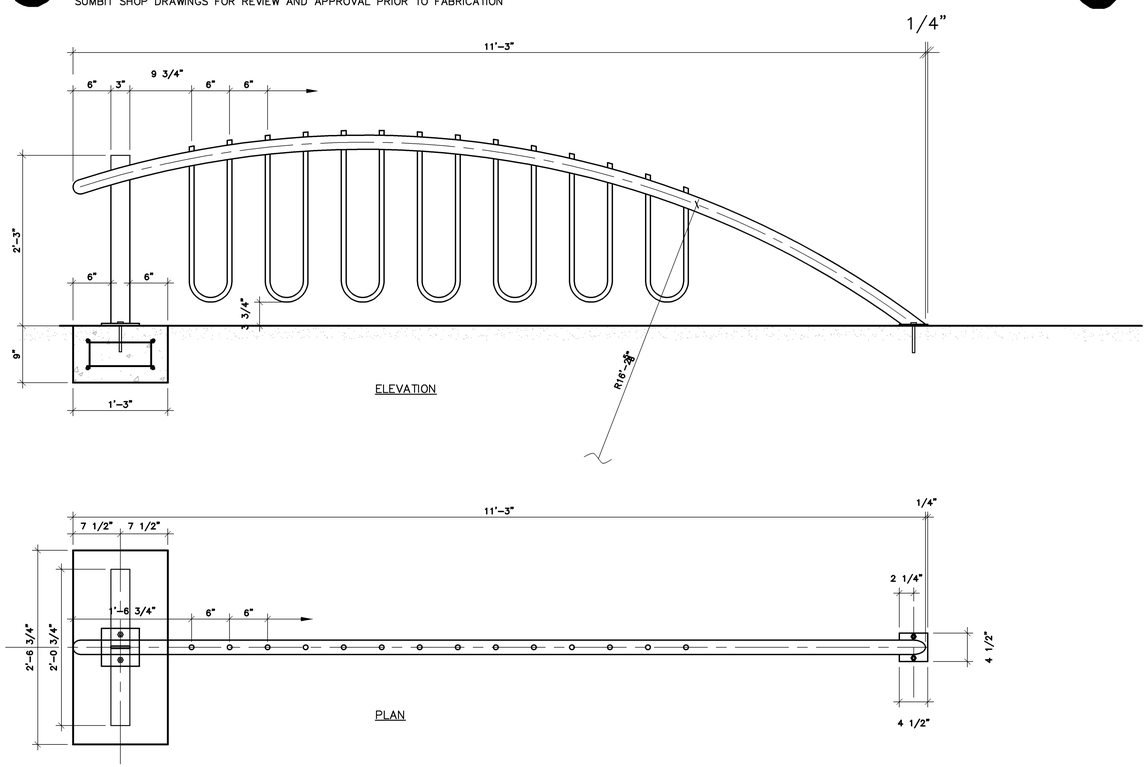

4 CUSTOM BIKE RACK DETAILS

ALLOWANCE BID ITEM – FOR REFERENCE ONLY
SUMBIT SHOP DRAWINGS FOR REVIEW AND APPROVAL PRIOR TO FABRICATION

3/4" = 1'-0"

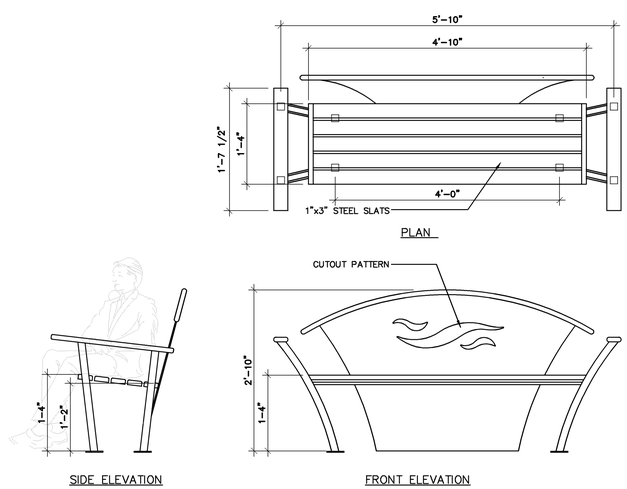

2 CUSTOM STEEL BENCH

ALLOWANCE BID ITEM – FOR REFERENCE ONLY
SUMBIT SHOP DRAWINGS FOR REVIEW AND APPROVAL PRIOR TO FABRICATION

3/4" = 1'-0"

PRINTS ISSUED

DATE	PURPOSE	NO.
10.05.09	FIELD CHECK	
11.12.09	OFFICE CHECK	
02.01.10	FINAL PLANS	

RIVER CORRIDOR IMPROVEMNTS PHASE 1C: WICHITA, KS

LawKingdon Architecture
Engineering · Planning · Interiors · Landscapes

LawKingdon Architecture
345 RIVERVIEW,WICHITA,KS 67203
Phone (316) 268-0230 Fax: (316) 268-0205
©
CONTACT: JEFFREY A. BEST, ASLA

PROJECT NUMBER:
08386

SHEET TITLE:
SITE DETAILS

SHEET NUMBER:
SA6.6