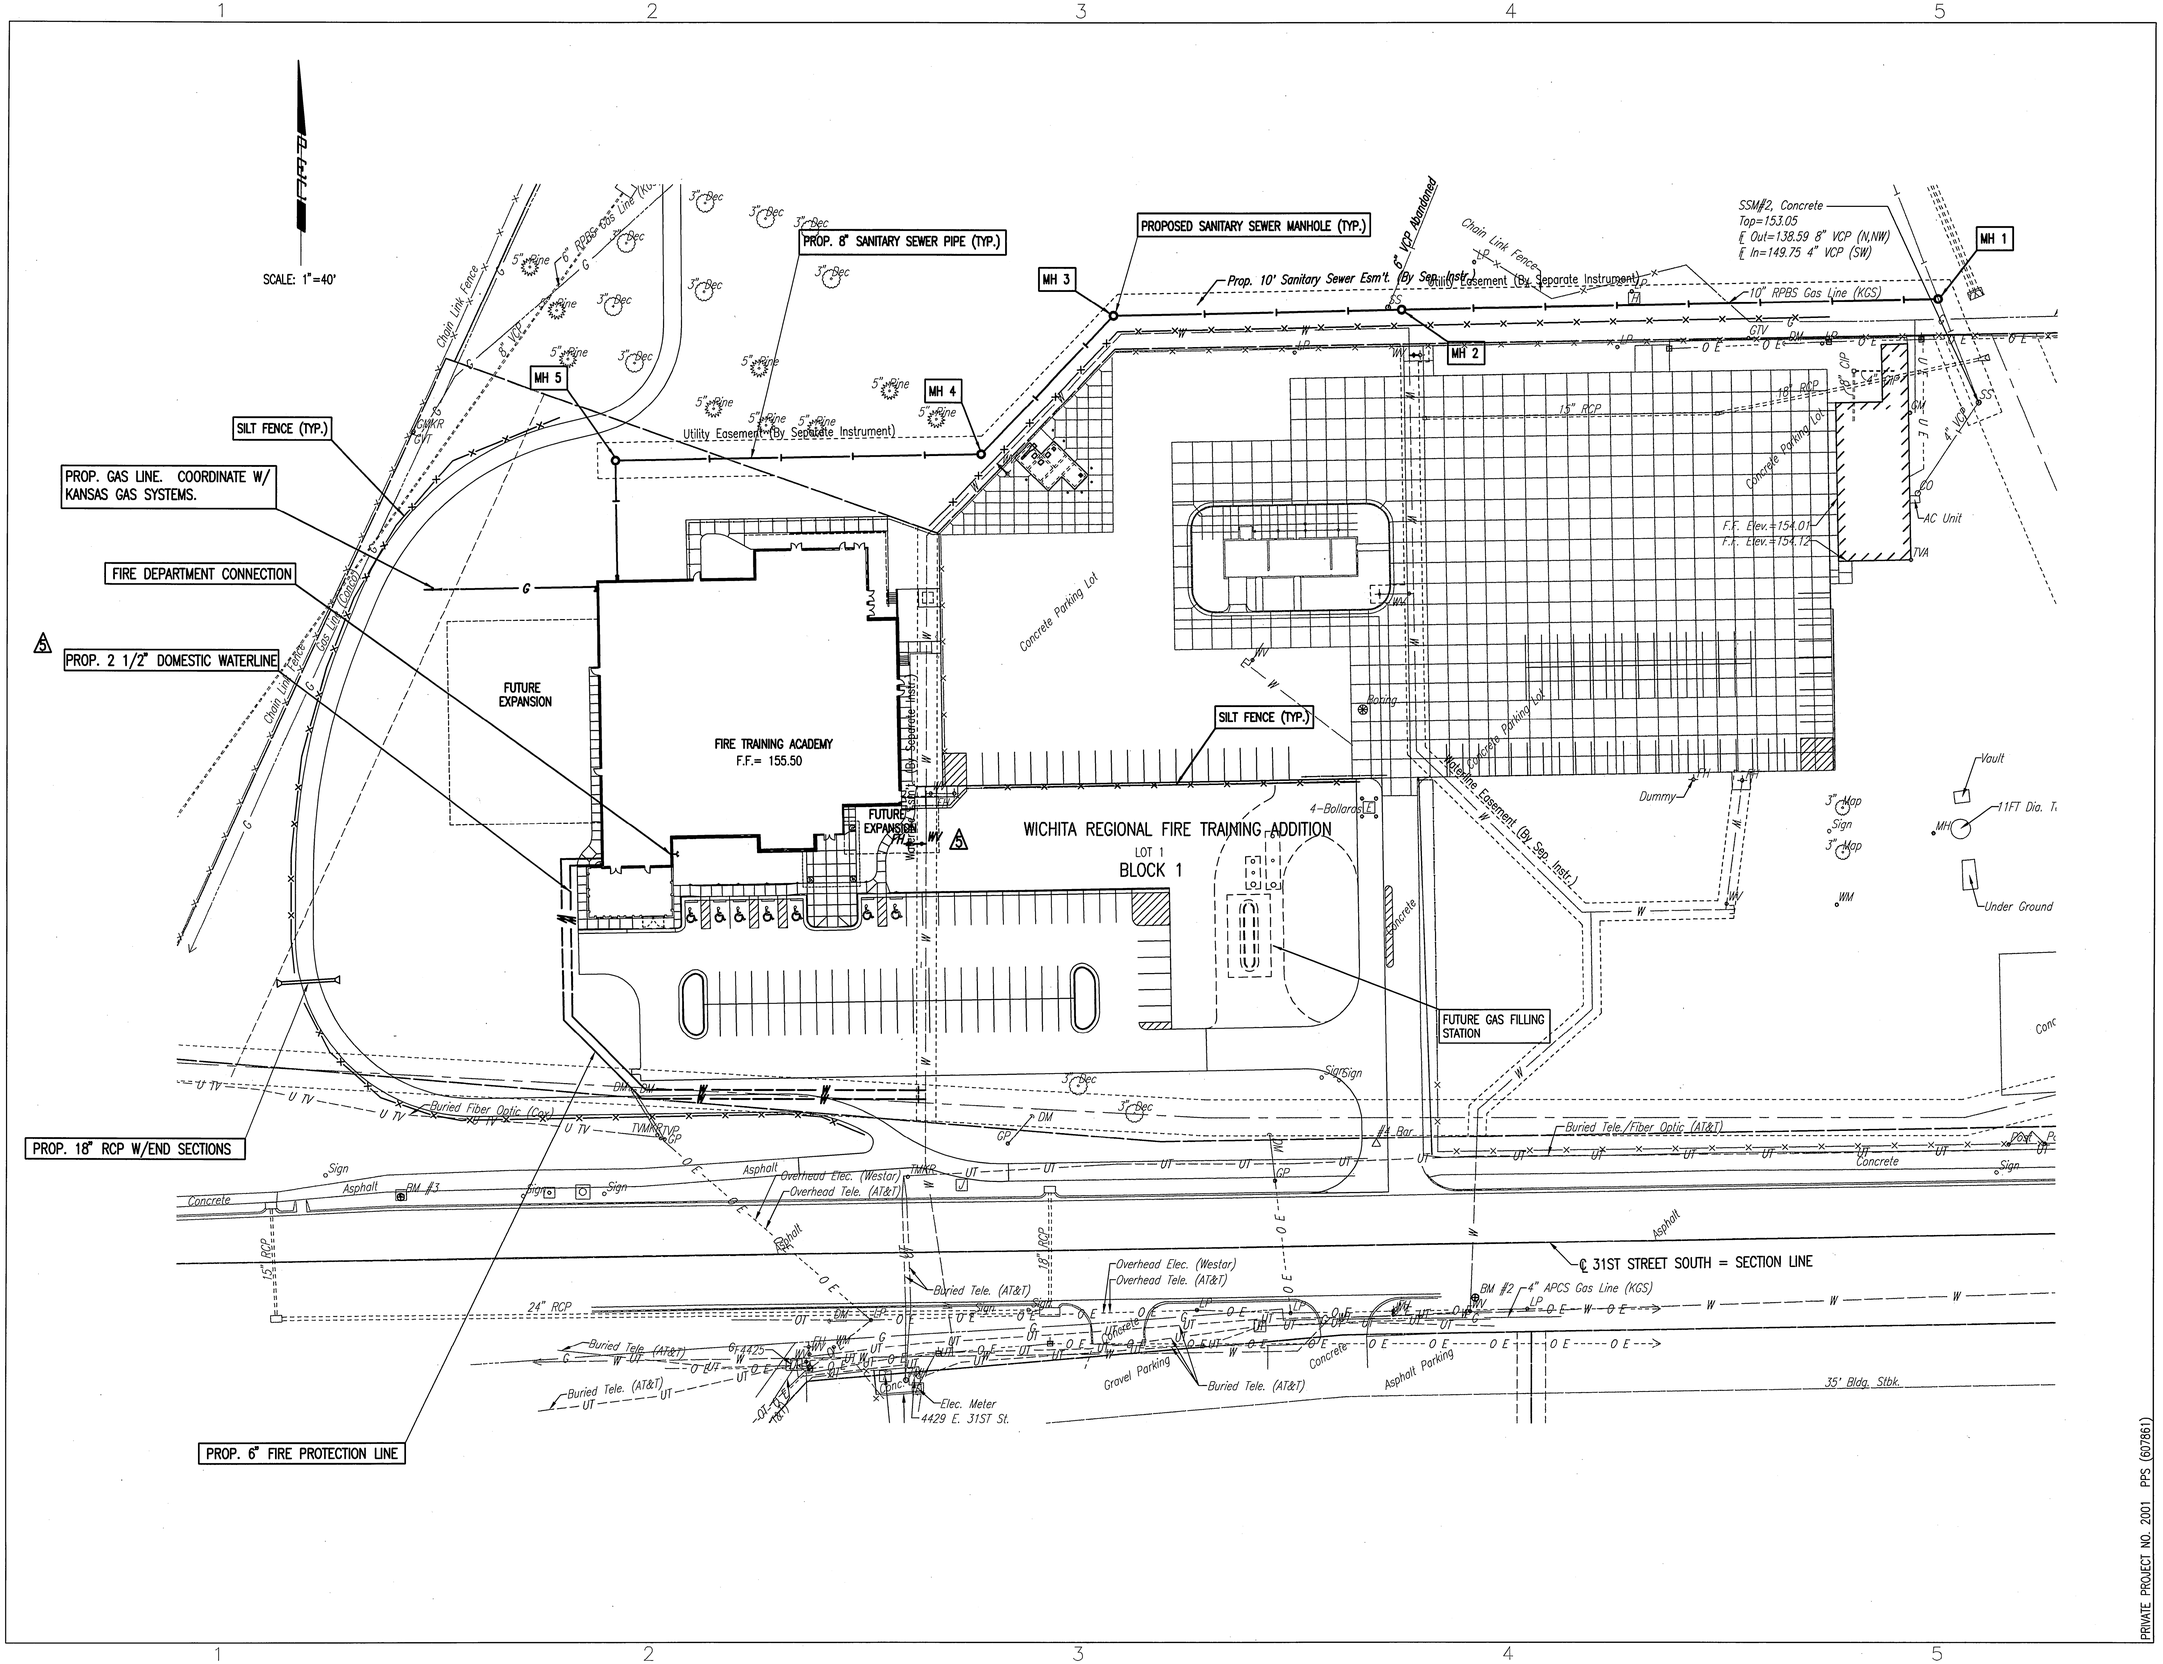

Saved 01-12-2010 4:08:48 PM by MJC
Plot Scale 1:40 01-12-2010 4:09:27 PM by MJC
Q:\2009\09197\Site Civil\PPS & PPW TO CITY\PPS\09197-C203-Utility Plan

PRIVATE PROJECT NO. 2001 PPS (607861)

GossenLivingston
Architecture
420 South Emporia
Wichita, KS 67202
Tel: (316) 265-9367
Fax: (316) 265-5646
Email: architecs@gossenlivingston.com

JOSEPH E. HICKAM LICENSED PROFESSIONAL ENGINEER 20321 1-15-10 KANSAS

Professional Engineering Consultants, P.A.
303 SOUTH TOPEKA
WICHITA, KANSAS 67202
316-262-2691
FAX 316-262-3003
www.pec1.com

2009 GossenLivingston Associates, Inc.

ALL work herein is the exclusive property of Gossen Livingstopn Associates, Inc. and is not to be copied or used in any way without the express written consent of Gossen Livingston Associates, Inc. All drawings, specification, ideas, designs and arrangements appearing herein constitute the original and unpublished Work of:

Gossen Livingston Associates, Inc

FIRE TRAINING ACADEMY
CITY OF WICHITA FIRE DEPARTMENT
WICHITA, KS

REV	DATE	DESCRIPTION
5	01/05/10	ADDENDUM 4
3	12/15/09	ADDENDUM 2
2	11/20/09	PLAN REVIEW COMMENTS
1	10/22/09	PLAN REVIEW COMMENTS / ISSUE TO BID

UTILITY PLAN

Job No.	1036.300
Date	09/24/09
Drawn	SAW
Checked	JEH

C203