STATE	PROJECT NO.	YEAR	SHEET NO.	TOTAL SHEETS
KANSAS	87 N-0247-01	2005	43.001	48

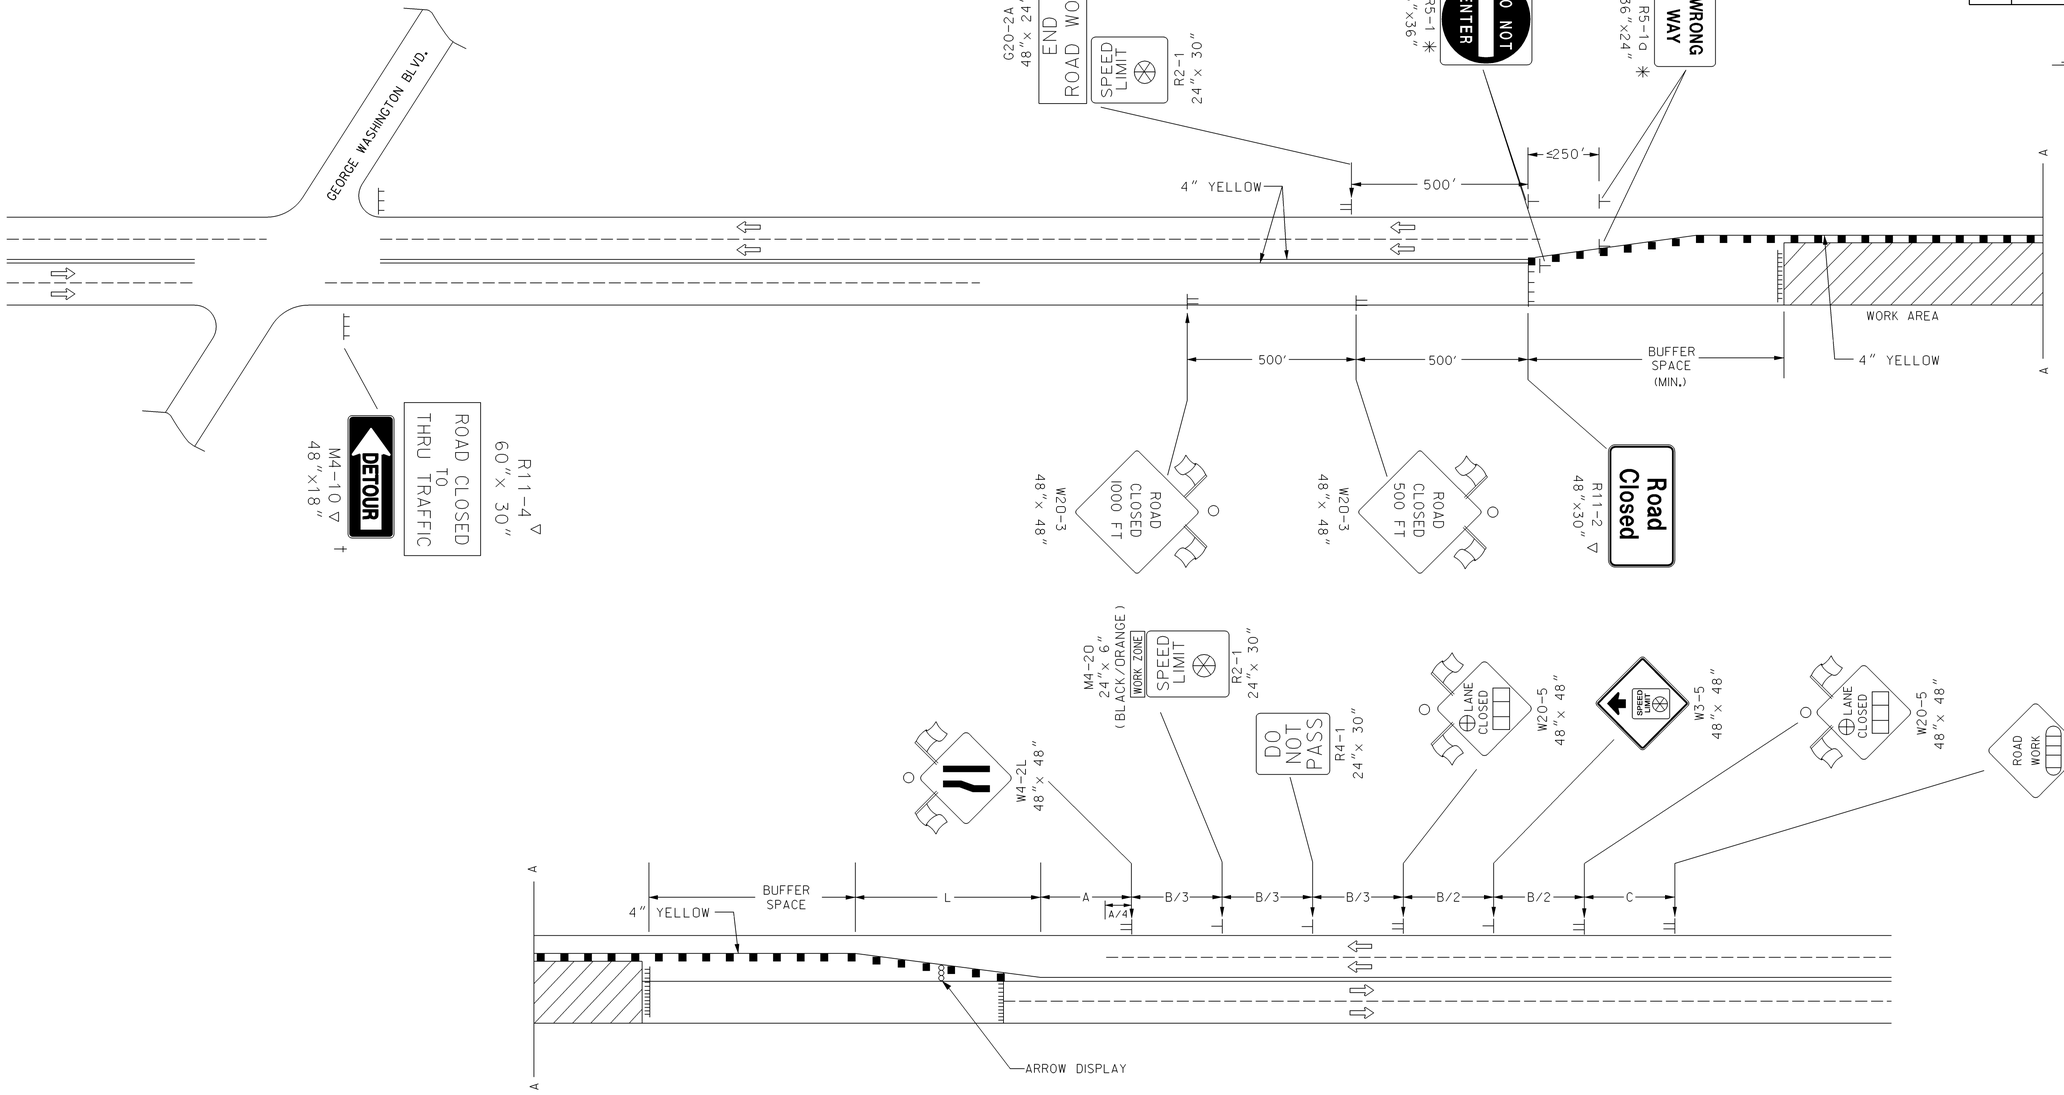

N.T.S.

REFER TO STD. TE710 FOR ADDITIONAL INFORMATION ON TRAFFIC CONTROL SIGNS AND SIGN SPACING.
REFER TO STD. TE702 FOR INFORMATION ON TAPERS AND CHANNELIZING DEVICES.
REFER TO STD. TE700 FOR LENGTH OF BUFFER SPACE.

PHASE II

- Type III Barricades
- ■ Channelizing Device
- AHEAD, 1500 FT OR 1 MILE
- AHEAD, 1000 FT, 1500 FT, OR 1/2 MILE
- ⊕ RIGHT OR LEFT
- Ⓢ Speed To Be Determined By The Engineer
- ✳ Repeat throughout One-Way Traffic Road section as approperiate for Entrances or Access Points.
- ○ TYPE "A" LIGHT
- ▽ MOUNT ON TYPE III BARRICADE
- † SEE SH. NO. 34 FOR DETOURING SIGNING

TYPICAL TRAFFIC CONTROL FOUR-LANE UNDIVIDED HIGHWAY ONE-WAY ONE LANE TRAFFIC

Plotted By : @@USERNAME@@ Thacher Bldg.,4th Floor
Plot File : @@@@@@@@@@DGNSPEC@@@@@@@@@@@@
Plot Date : @@@@@SYTIME@@@@@