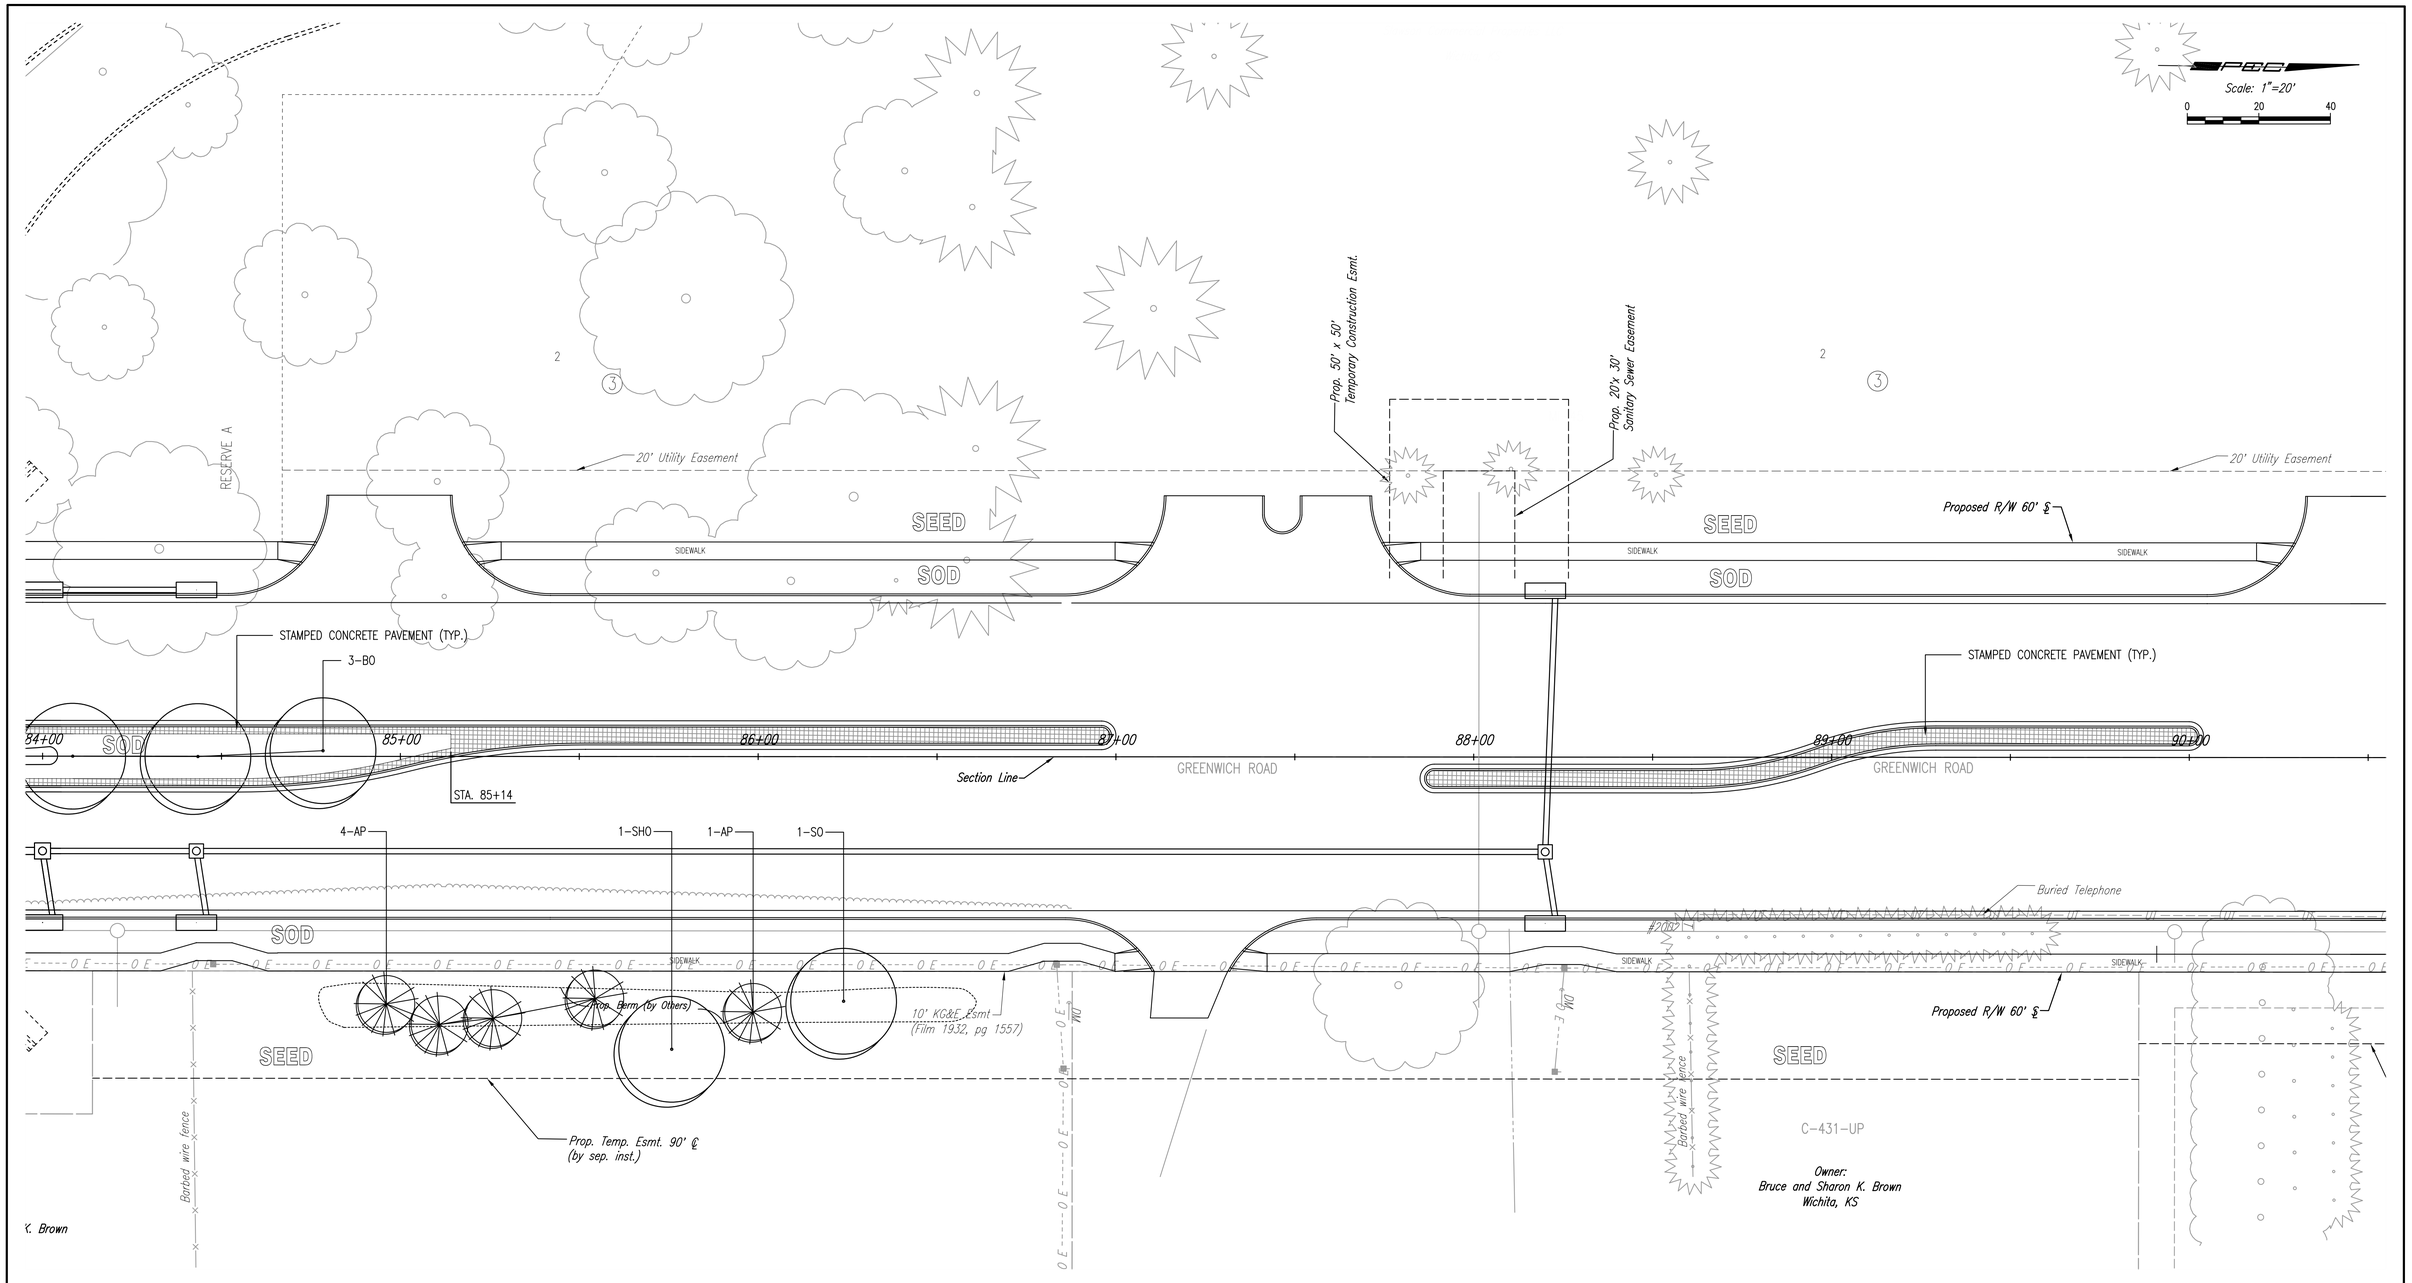

No.	Revision	By	Date

GREENWICH ROAD

LANDSCAPE PLAN

STA. 84+00 TO 90+50

JAMES L. ARMOUR, P.E.– CITY ENGINEER
CITY OF WICHITA PROJECT NO. 472-84004

Professional Engineering Consultants, P.A.
303 S. TOPEKA • WICHITA, KANSAS 67202
316-262-2691 • FAX 316-262-3003

Designed by	RMH, IDK	Job No.	04219
Drawn by	IDK	Date	AUGUST 2005

Sht. 126 of 215

DSNR: RMH OPER: JTS SCALE: 1=20.00
Q:\2004\04219\Landscape Plan\126-LANDSCAPE 08400 09-30-2005 08:57:55 am