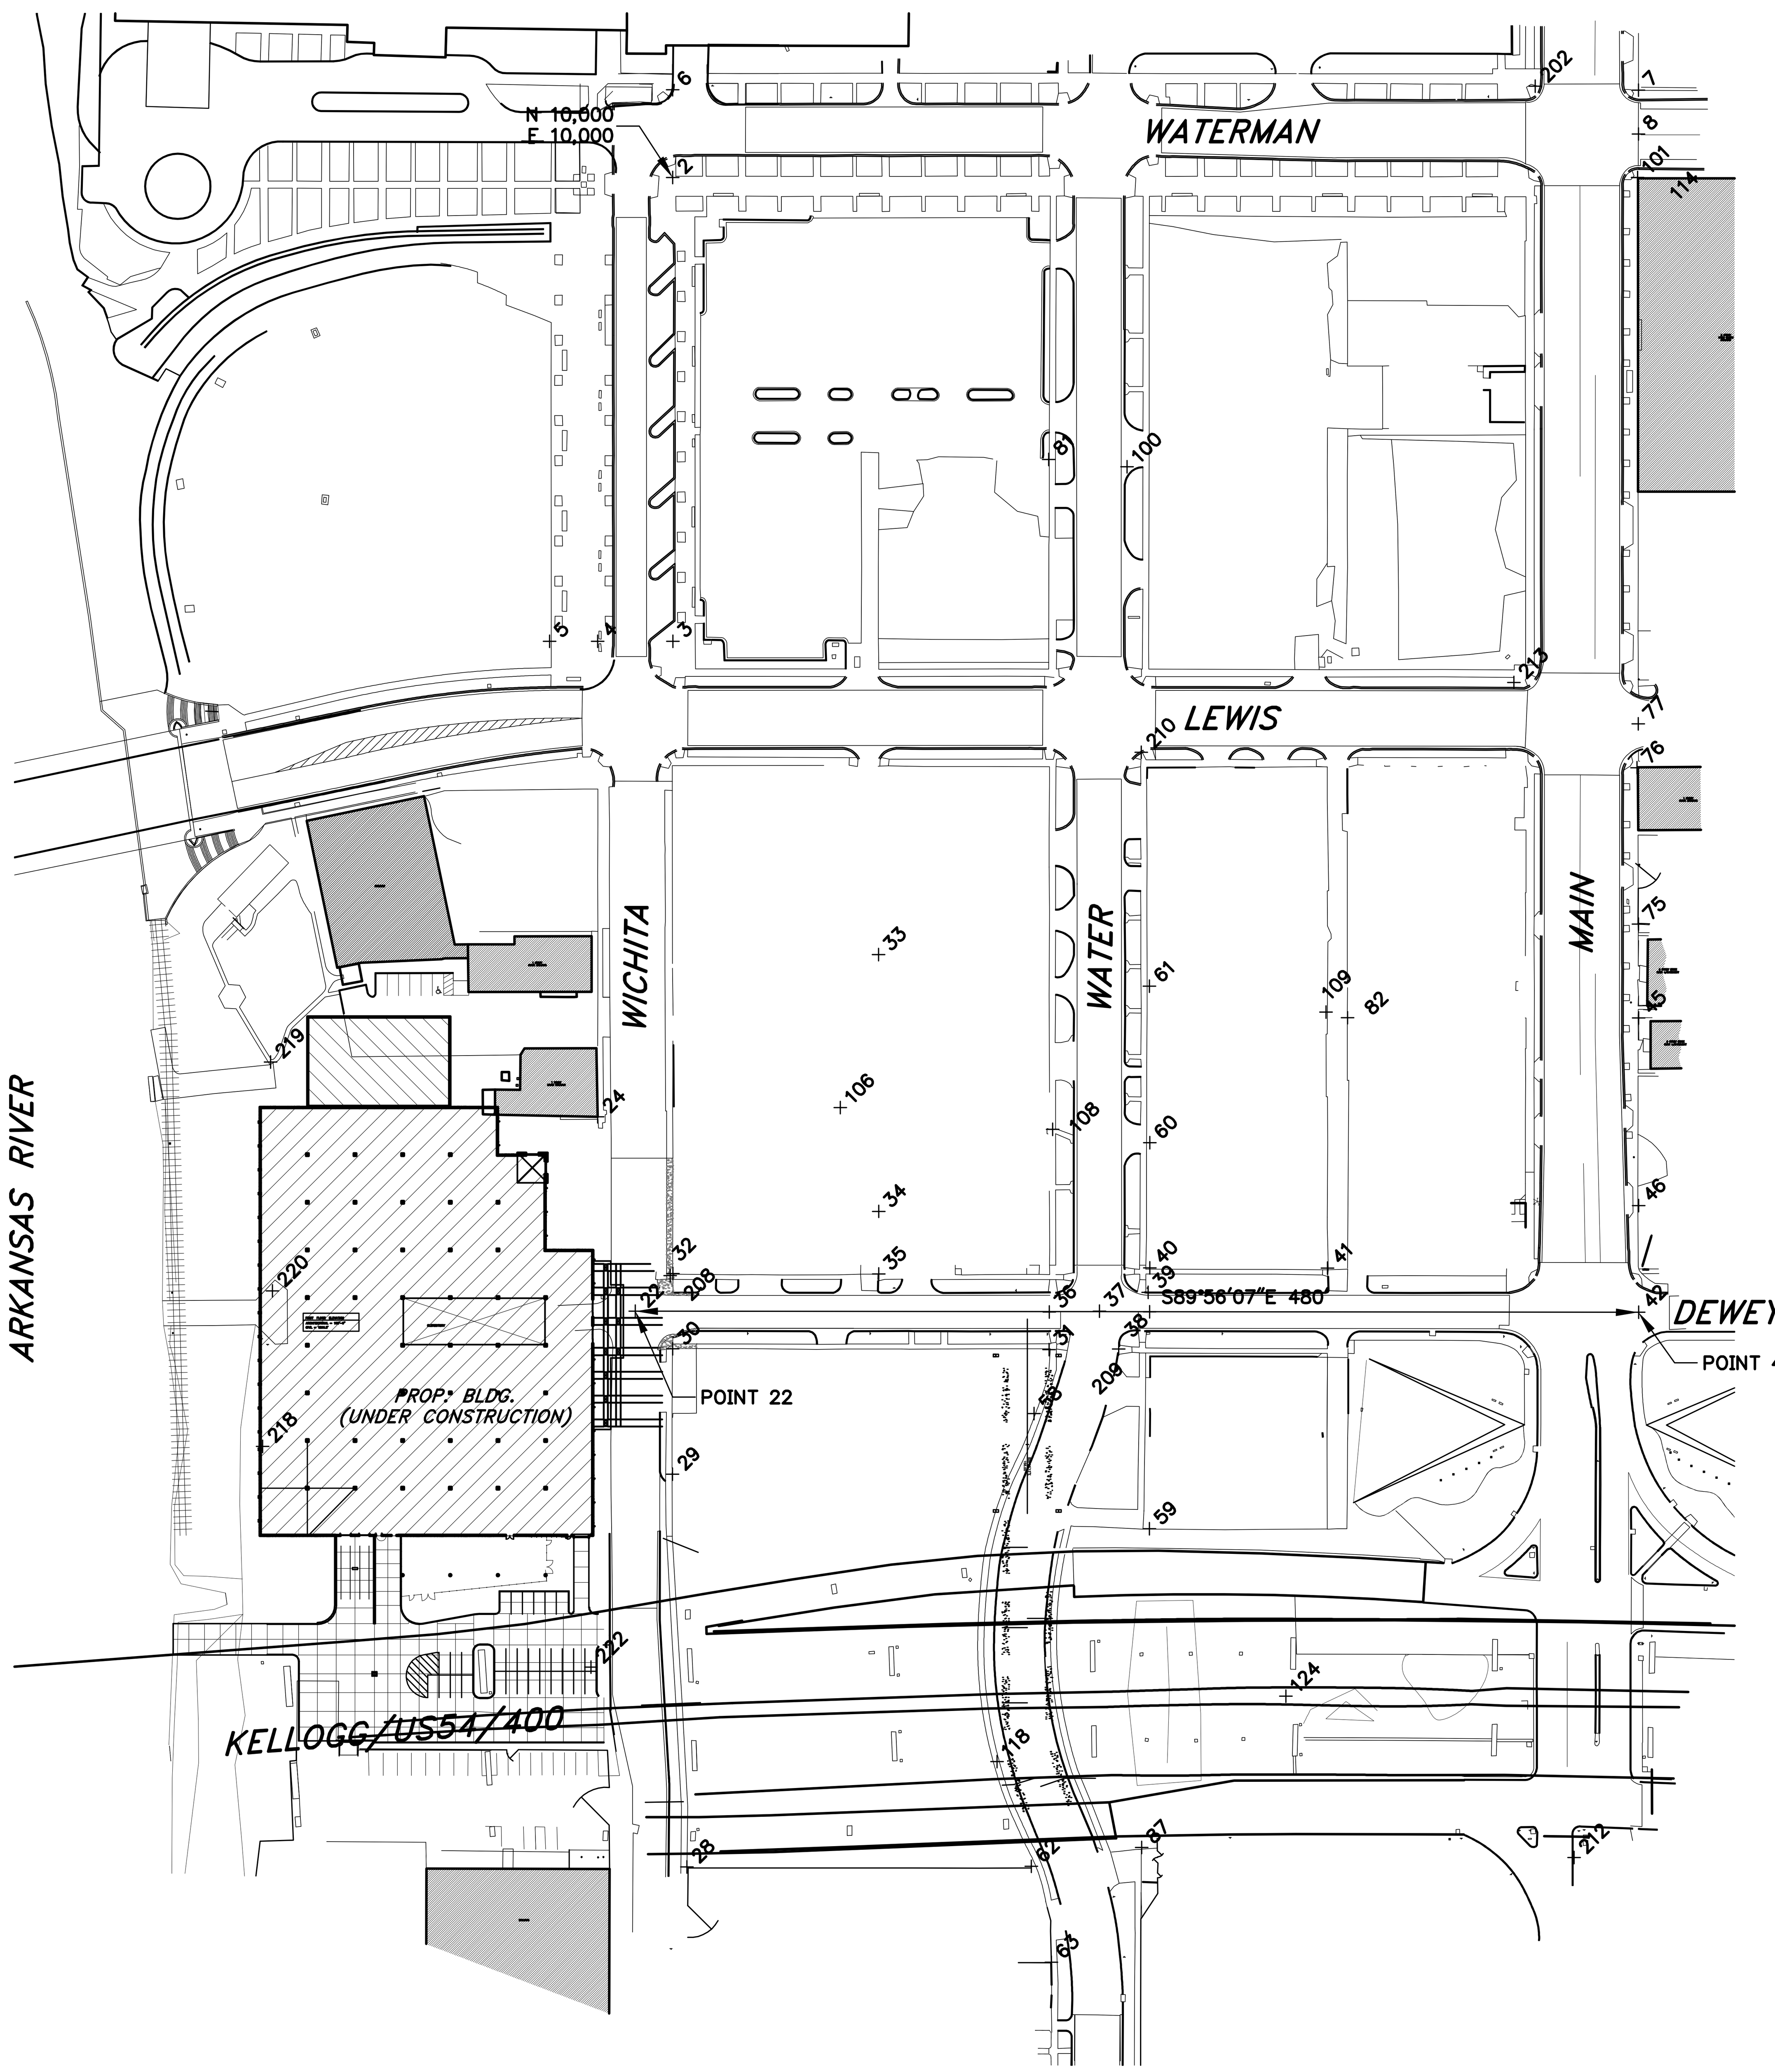

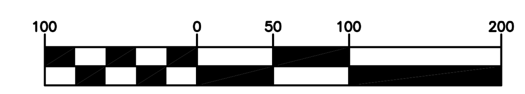

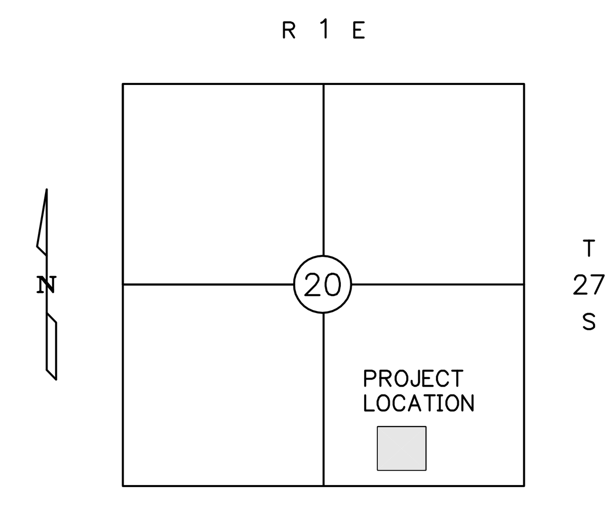

LOCATION MAP

Original Bench Mark:
Source: City of Wichita, NGS 1982

Bench Mark #1
Elevation: 1317.08 Feet
Description: Located 10.4 feet South of the Northwest Corner of the old union train station, 28 feet east of the east rail of the track, 2.3 feet above the ground, 3.5 rails south of the centerline of the Douglas Avenue viaduct, set vertically in the West wall of the Building.
Object: Found Brass Monument stamped "A-237-1934"

Project Site Control

Number	Northing	Easting	Elevation	Description
1	10000.000	10000.000	1296.88	Cut x
3	9630.128	10000.249	1297.31	Cut x
4	9630.074	9940.287	N/A	Cut x
5	9630.048	9901.825	N/A	#4 Mid Kansas Cap
6	10069.918	10000.047	N/A	Cut x
7	10069.688	10770.251	N/A	2" Open End Iron Pipe
8	10034.559	10770.139	N/A	Metal in Thimble
9	10034.302	11072.766	N/A	Conc Nail in Shiner
10	10034.232	11142.779	N/A	#4 Bar in Thimble
22	9095.988	9970.311	N/A	1.5" OEIP in thimble
24	9250.970	9940.304	N/A	#6 bar
28	8652.805	10011.332	N/A	Cut x
29	8965.939	9999.944	N/A	1" Open End Iron Pipe
30	9065.937	10000.073	N/A	1" Open End Iron Pipe
31	9065.293	10300.241	N/A	1.5" Open End Iron Pipe
32	9125.862	10000.209	N/A	1" Open End Iron Pipe
33	9380.228	10164.195	N/A	1" Open End Iron Pipe
34	9175.526	10164.369	N/A	1" Open End Iron Pipe
35	9125.534	10164.378	N/A	1" Open End Iron Pipe
36	9095.277	10300.330	N/A	1.5" OEIP in thimble
37	9095.986	10340.422	N/A	Pk Nail
38	9095.419	10380.449	N/A	1.5" Open End Iron Pipe in thimble
39	9110.933	10379.136	N/A	Cut x
40	9130.423	10380.603	N/A	1" Open End Iron Pipe
41	9130.226	10522.259	N/A	1" Open End Iron Pipe
42	9095.086	10770.317	N/A	#4 Mid Kansas Cap in Thimble
43	9094.803	11072.393	N/A	Cut x
44	9094.686	11142.684	N/A	#4 Mid Kansas Cap in Thimble
45	9329.722	10770.296	N/A	Cut v
46	9180.028	10770.289	N/A	#4 Mid Kansas Cap
47	9179.968	10874.938	N/A	#4 LS#39 Cap
48	9241.681	10909.901	N/A	Cut x
49	9279.580	10926.043	N/A	1.5" Open End Iron Pipe
50	9129.930	10874.922	N/A	#4 LS#39 Cap
51	9129.957	10909.951	N/A	#4 MKEC Cap
52	9129.834	10925.862	N/A	#4 MKEC Cap
53	9094.192	11442.357	N/A	Cut x
54	9094.378	11517.419	N/A	1" Open End Iron Pipe in Thimble
55	9094.342	11107.320	N/A	Cut x
56	8760.528	11472.074	N/A	#5 MKEC Cap
57	10037.237	11517.333	N/A	Thimble
58	9014.251	10288.295	N/A	1.5" Open End Iron Pipe
59	8922.487	10380.160	N/A	2" Open End Iron Pipe
60	9230.287	10380.491	N/A	1" Open End Iron Pipe
61	9355.132	10380.248	N/A	1" Open End Iron Pipe
62	8653.340	10286.011	N/A	1" Closed End Iron Pipe
63	8576.699	10302.052	N/A	#3 Bar
75	9404.578	10770.162	N/A	Cut x
76	9529.323	10769.115	N/A	Cut x
77	9564.334	10770.096	N/A	#4 Mid Kansas Cap in Thimble
78	9599.163	11072.777	N/A	Cut x
79	9564.178	11142.742	N/A	1.75" Bar in Conc in Thimble
81	9775.114	10299.958	N/A	1" Open End Iron Pipe
82	9329.951	10538.224	N/A	#6 Bar
83	9279.531	11072.757	N/A	#4 Baughman Cap
84	9329.273	11072.455	N/A	1.5" Open End Iron Pipe
85	9329.640	10909.880	N/A	#4 MKEC Cap
86	9329.566	10925.984	N/A	1.5" Ooen End Iron Pipe
87	8668.255	10373.982	N/A	#3 Broken Cap
88	9689.413	10909.740	N/A	Cut x
100	9769.294	10362.423	1297.34	BM Cut x
101	10000.034	10769.525	1298.80	BM Cut x
106	9258.327	10133.787	1296.41	BM Mag Nail in Parking Stripe
108	9240.928	10303.080	1297.92	BM Cut x
109	9334.438	10521.089	1298.47	BM Mag Nail
114	10000.034	10769.525	1298.80	BM
118	8736.769	10258.653	1297.08	BM Cut x
124	8788.955	10489.048	1302.34	#3 Bar with J&A Control Cap
202	10072.836	10687.890	1298.72	BM Cut x
208	9124.353	9997.984	1295.06	BM Cut x
209	9065.745	10355.640	1297.73	BM Cut x
210	9541.655	10373.762	N/A	Cut x
212	8660.201	10718.888	N/A	60d Nail CP
213	9597.261	10670.795	N/A	Cut x
214	8756.533	11246.260	N/A	60d Nail CP
218	8988.040	9673.154	1296.47	BM Cut x
219	9294.578	9679.369	1299.55	BM Cut x
220	9112.168	9680.883	1296.46	BM Cut x
222	8812.048	9934.875	N/A	60d Nail CP

GossenLivingston
Architecture
420 South Emporia
Wichita, KS 67202
Tel: (316) 265-9367
Fax: (316) 265-5646
Email: architects@gla1.com

© 2004 Gossen Livingston Associates, Inc.
The drawing and all information herein is the exclusive property of Gossen Livingston Associates, Inc. and is not to be copied or used in any way without the express written consent of Gossen Livingston Associates, Inc. All drawings, specification, ideas, designs and arrangements appearing herein constitute the original and unpublished Work of:
Gossen Livingston Associates, Inc.

Johnson & Associates, Inc.
100 E. California Ave. - Third Floor
Oklahoma City, OK 73104
(405) 235-8075 FAX (405) 235-8078
Certificate of Authorization #E-1128 EXP. DATE: 12-31-2006

WICHITA WATERWALK

PUBLIC IMPROVEMENTS PHASE I

Mark	Date:	Description

PROJECT CONTROL

Job No.	
Date	02-15-05
Drawn	BC
Checked	PB

3.0
OF
1
Dwg. 3 of 68