STATE	PROJECT NO.	YEAR	SHEET NO.	TOTAL SHEETS
KANSAS	87 N-0239-01	2004	6	47

DATE	BY	REFERENCES NOTED
		REFERENCES CHECKED

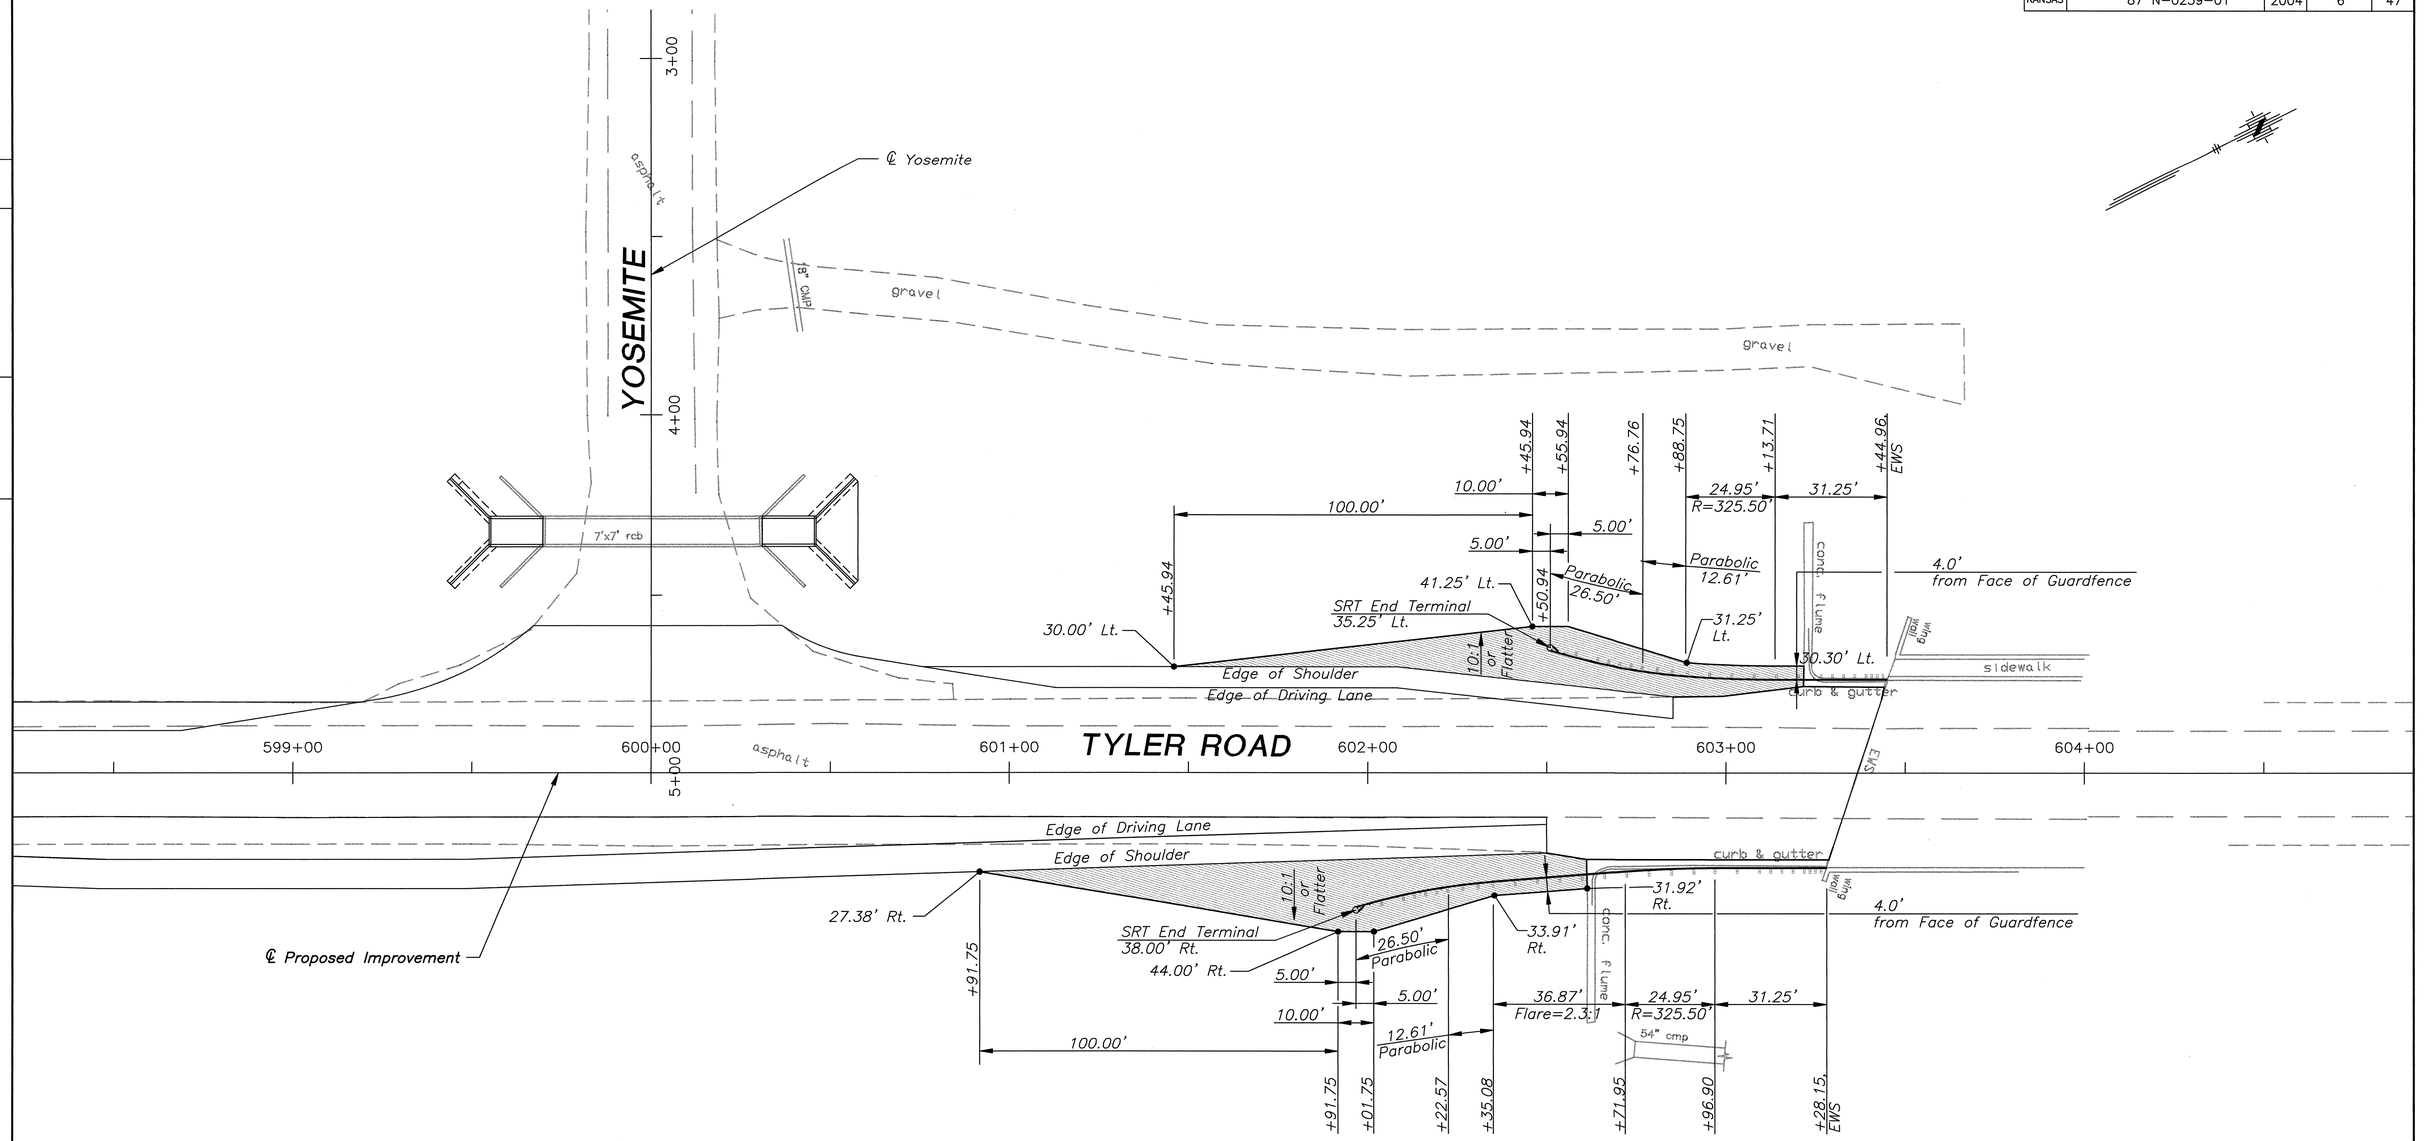

KANSAS DEPARTMENT OF TRANSPORTATION

GUARDFENCE PLAN
TYLER ROAD
STA. 598+50.00 TO STA. 603+36.66