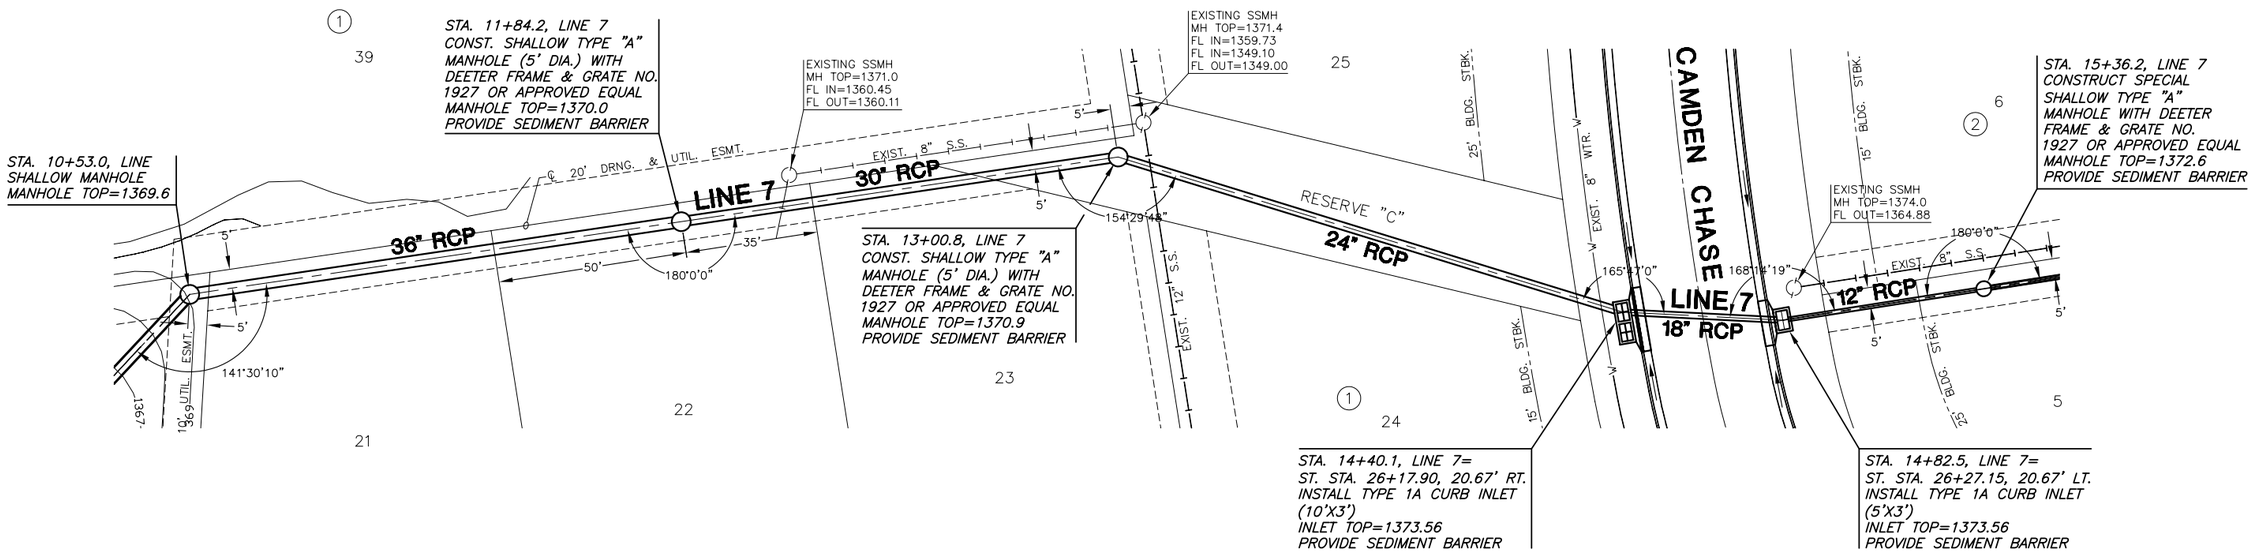

PLAN LINE 7

SCALE: 1"=20'

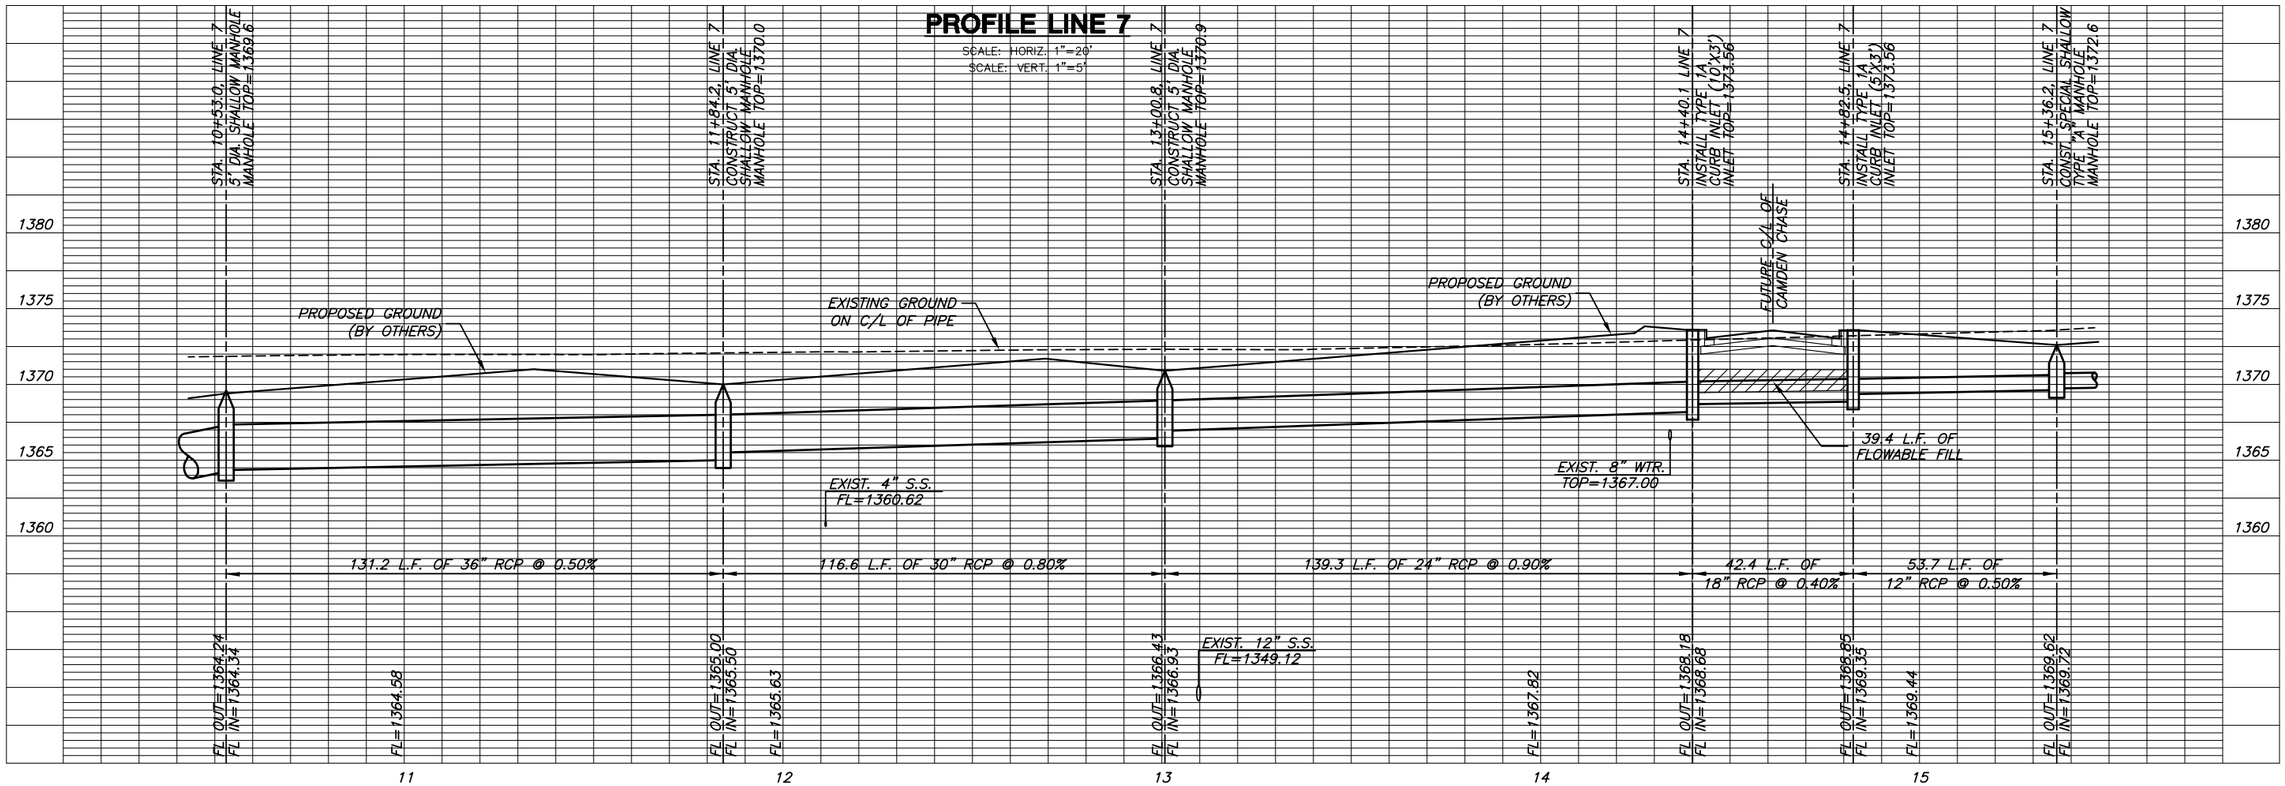

MKEC ENGINEERING CONSULTANTS, INC.
411 N. WEBB ROAD
WICHITA, KS. 67206
316 - 684 - 9600

STORM WATER SEWER
MONARCH LANDING ADDITION
PHASE 1

LINE 7
SHEET TITLE

468-84319
PROJECT NUMBER

DFL
DESIGN BY

SMS/DMU
DRAWN BY

GJA
CHECKED BY

ISSUED
February 07

REVISED

SHEET NO.
12 of 26

PLOTTED: Wednesday, March 07, 2007 @ 08:23AM

J:\CIVIL\90629\LDWG\SWS\PH1\90629D7_LINE7.DWG