PROJECT NO.	SHEET NO.	TOTAL SHEETS
468-83473	50	60

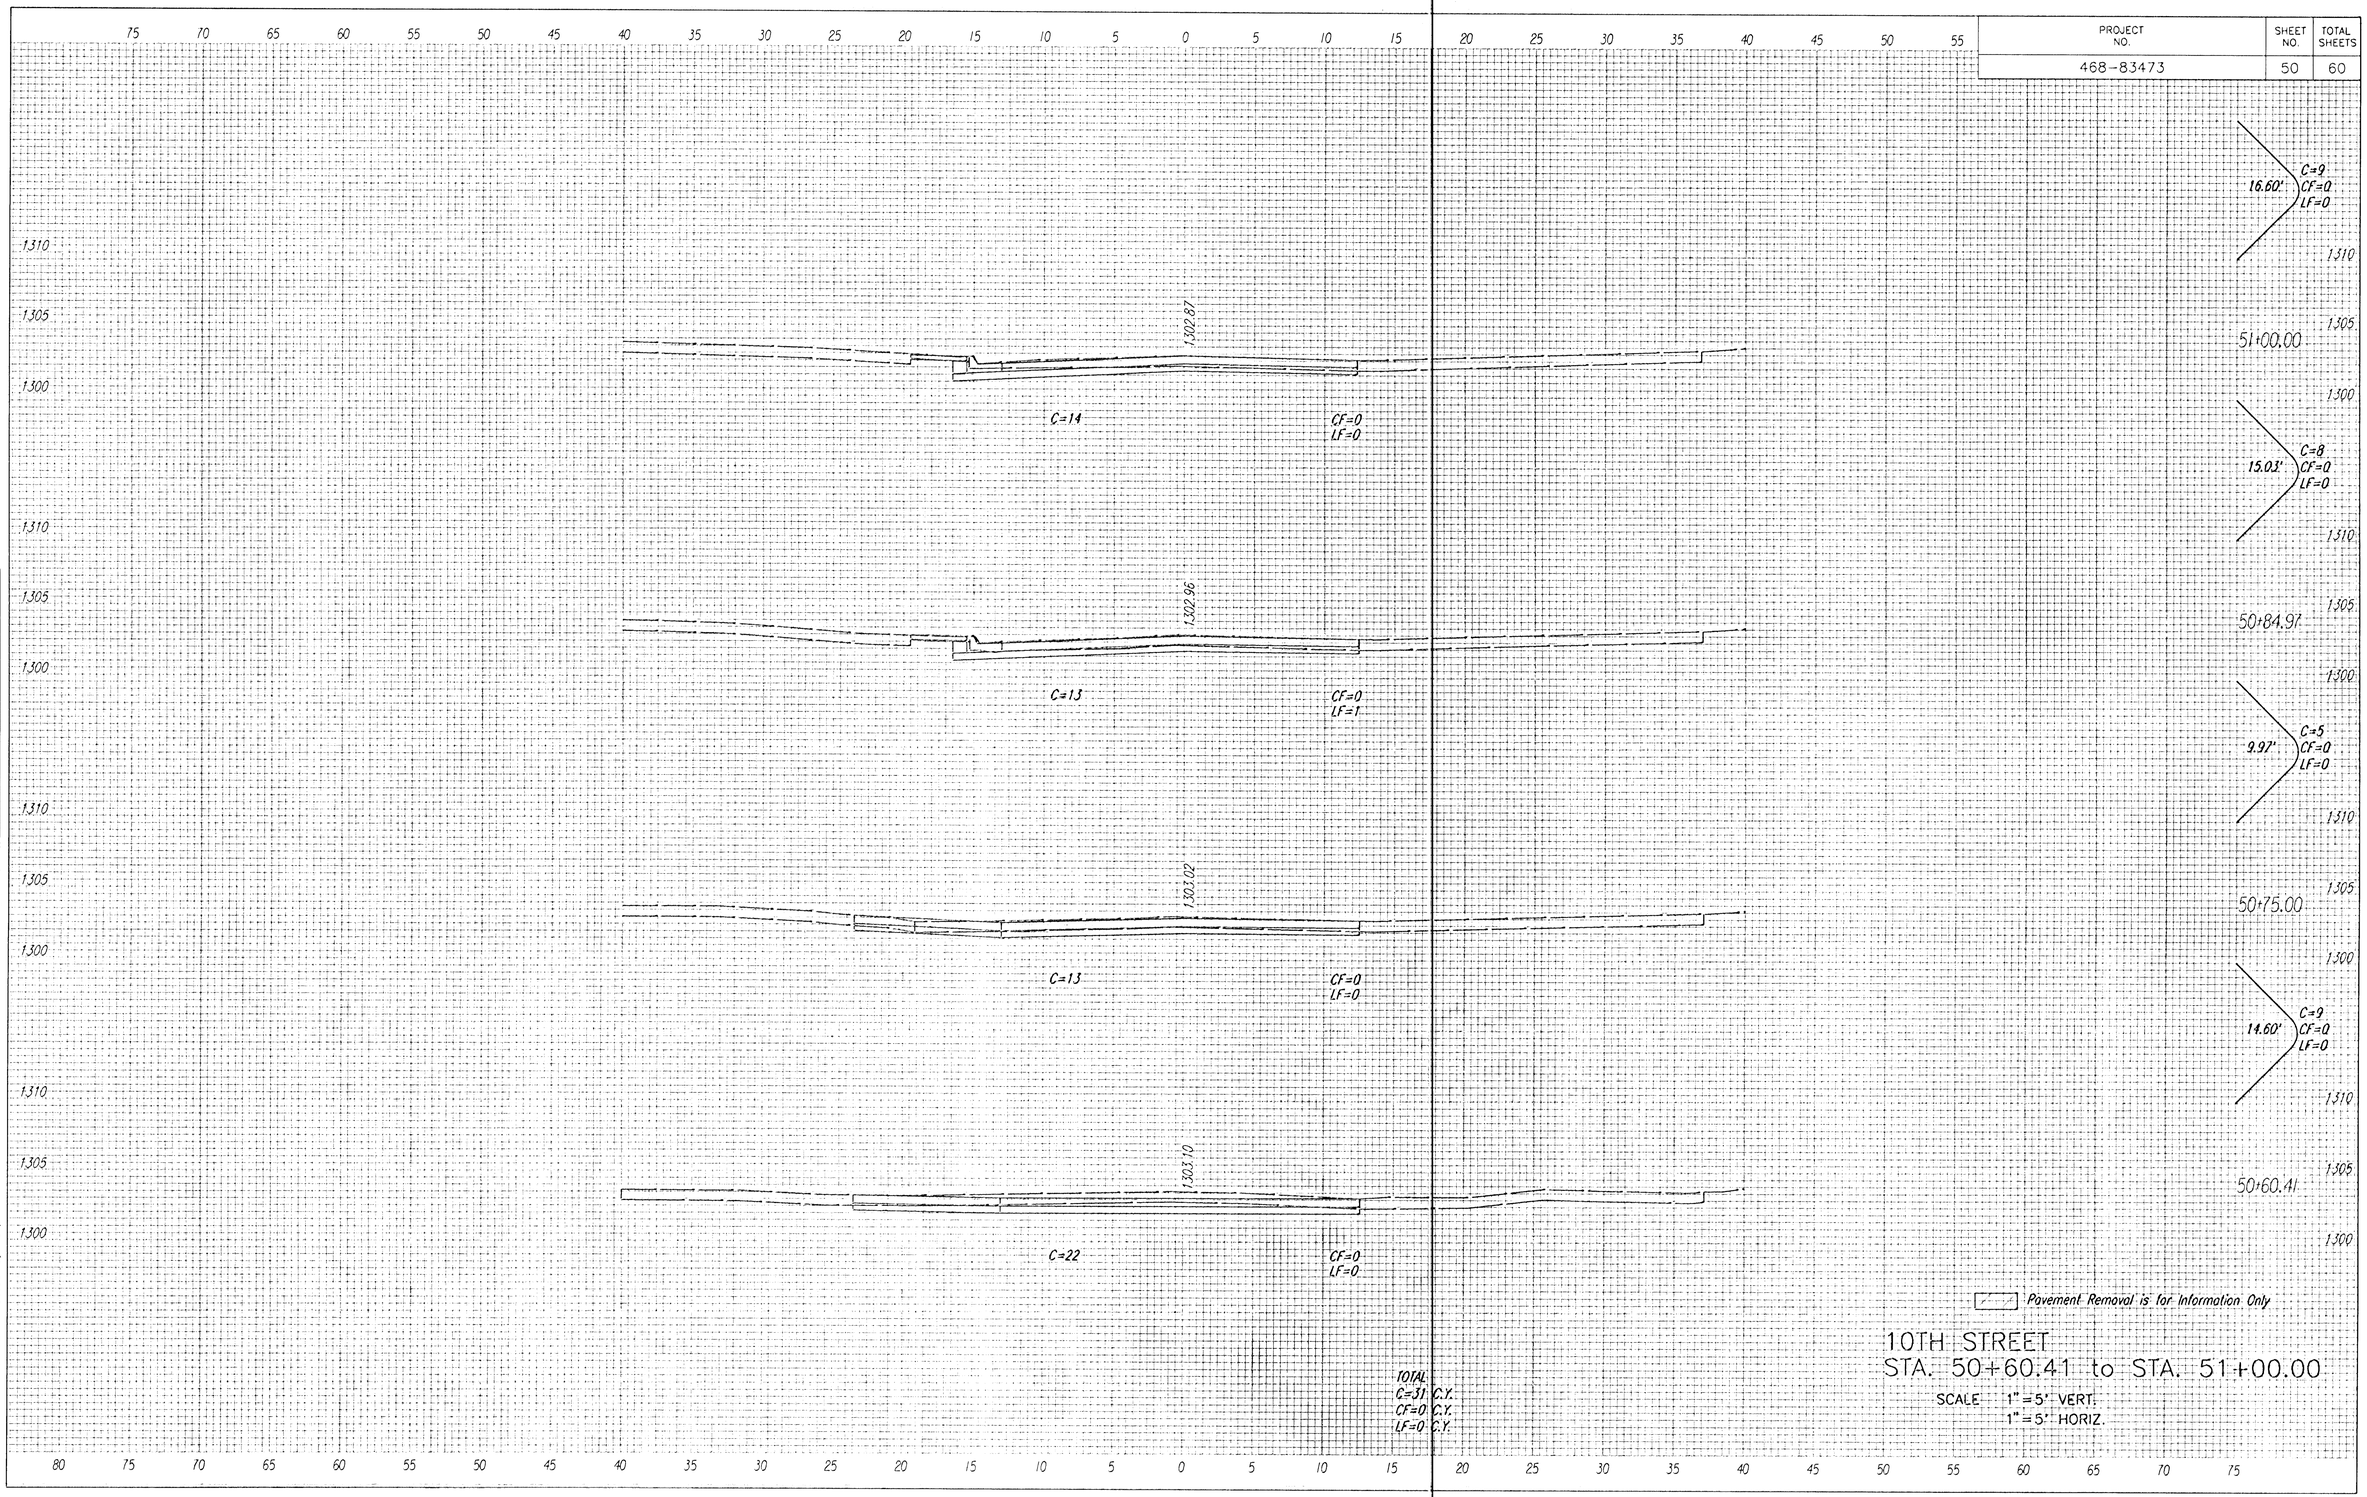

10TH STREET
STA. 50+60.41 to STA. 51+00.00

SCALE 1" = 5' VERT.
1" = 5' HORIZ.

REFERENCES NOTED	BY	DATE
REFERENCES CHECKED		

i:/1999/99189/Bid set 2/xsect/10th_xs.dgn
Date Plotted: 8-16-02 Plotted by: grp