PROJECT NO.	SHEET NO.	TOTAL SHEETS
468-83473	58	60

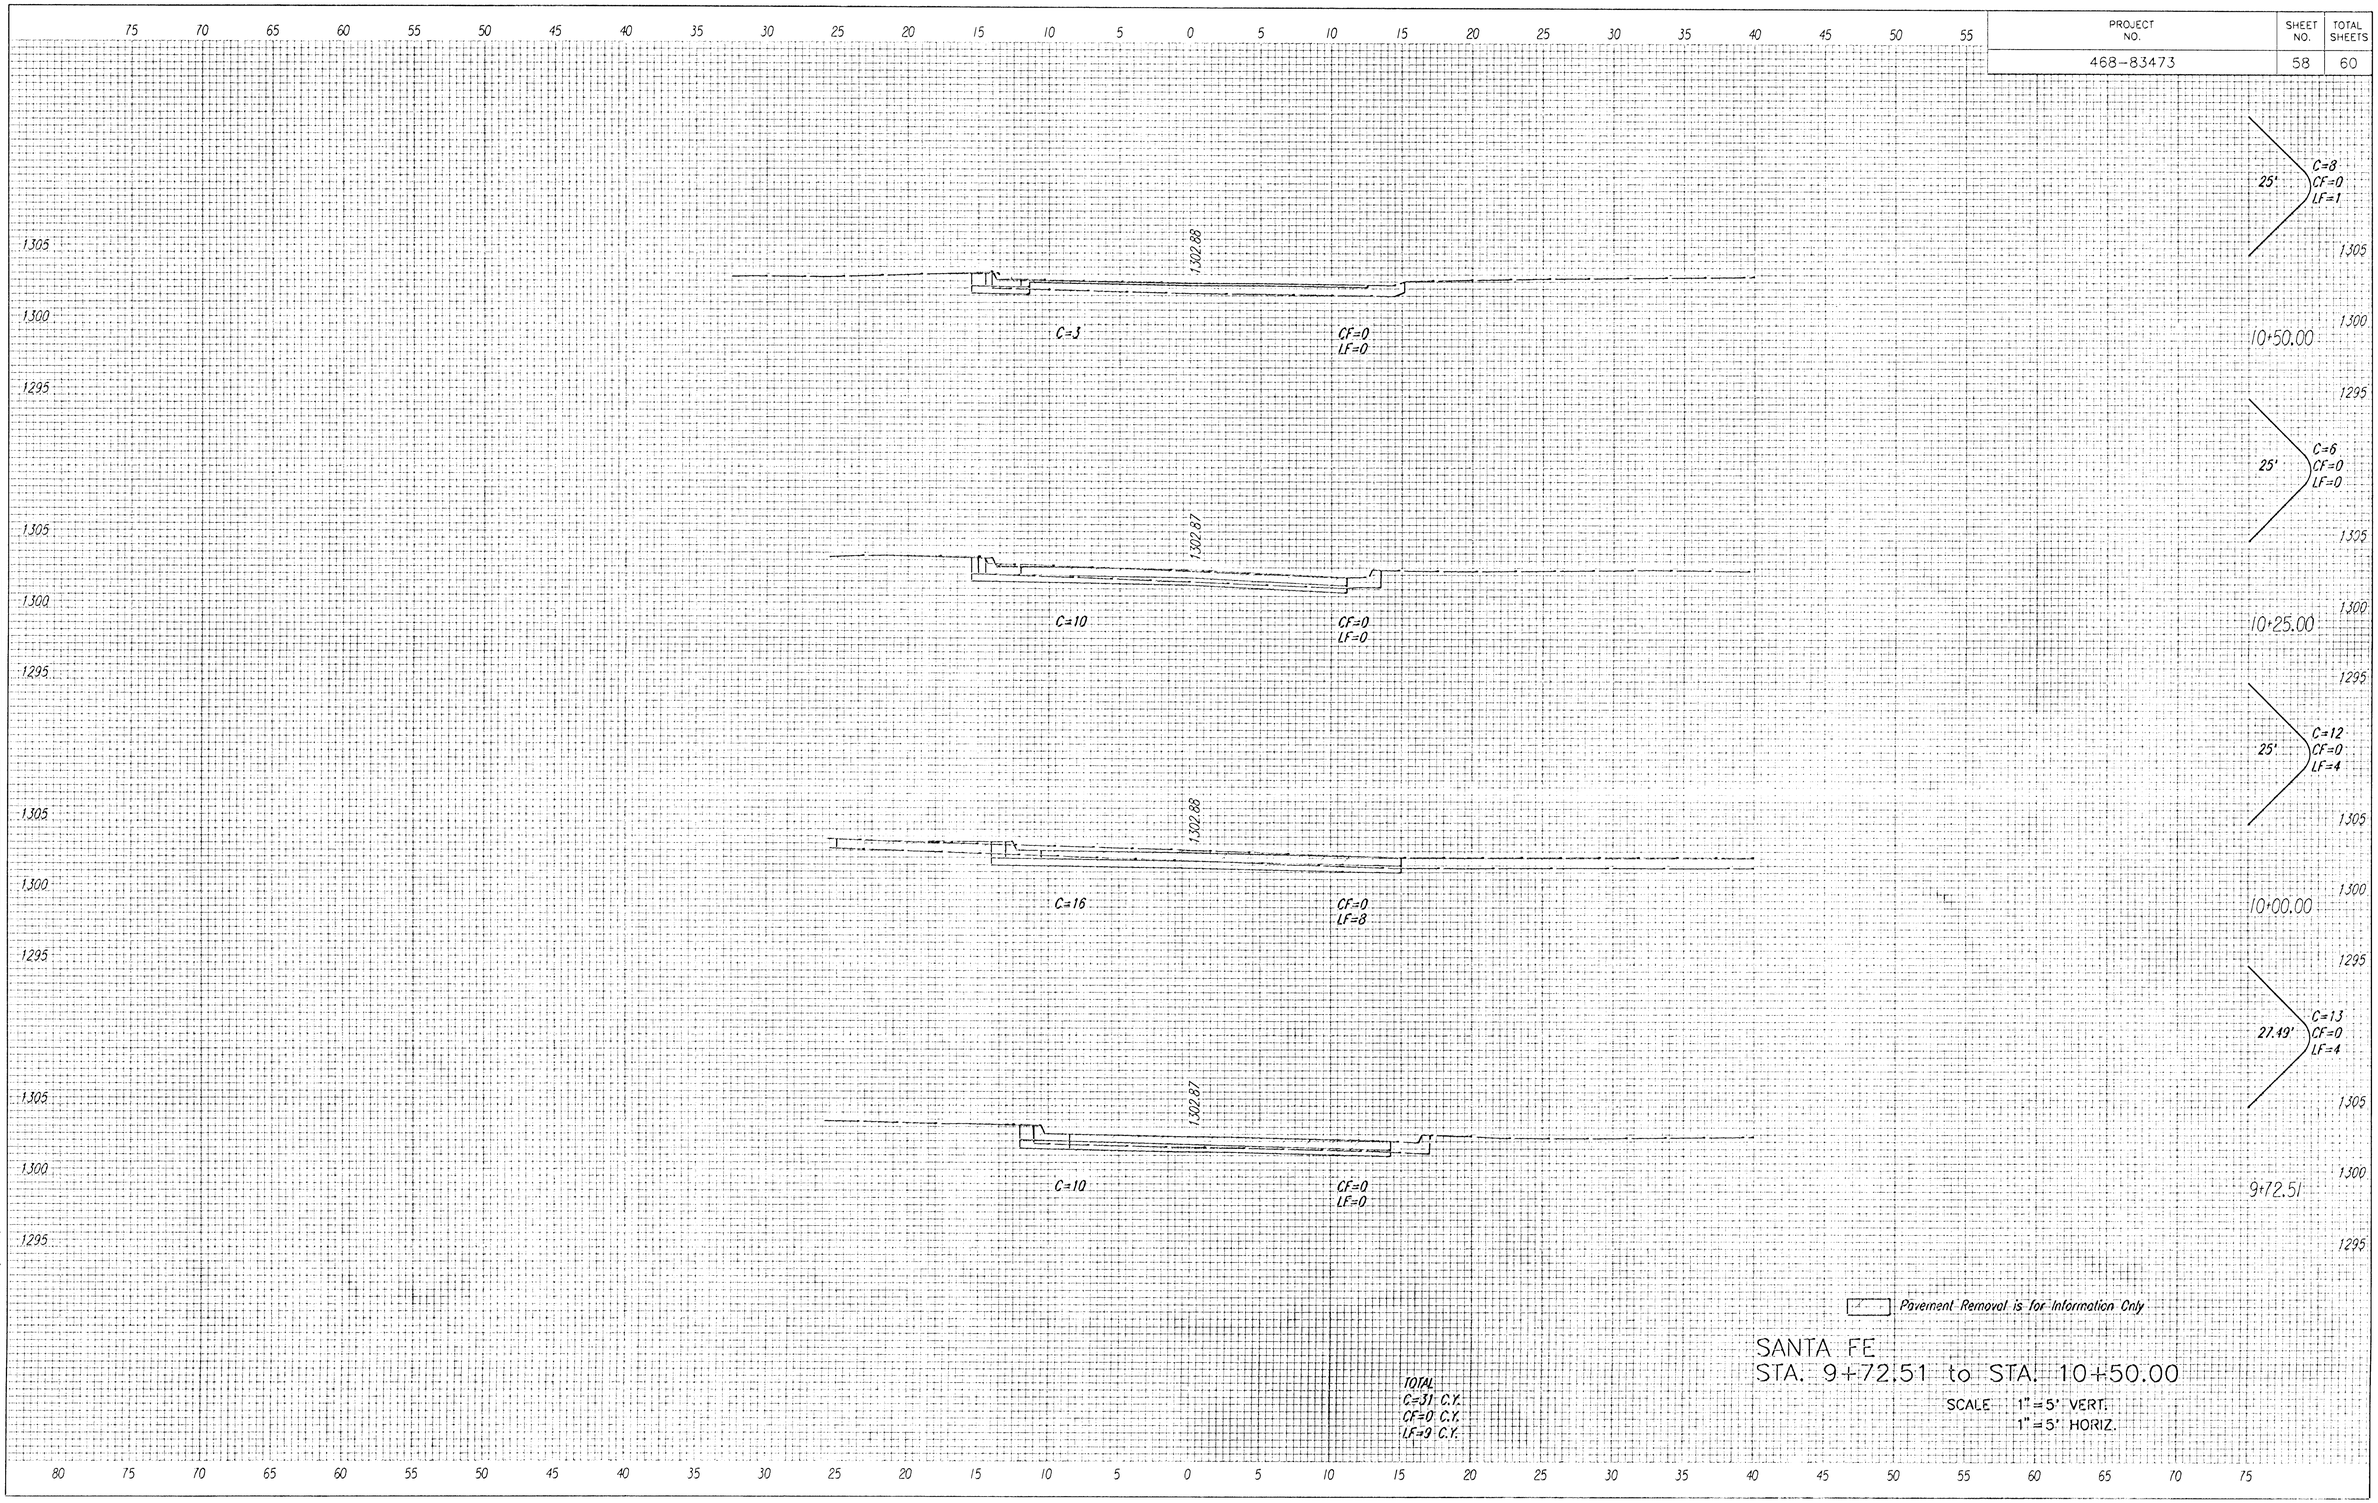

REFERENCES NOTED	BY	DATE
REFERENCES CHECKED		

i:/1999/99189/Bid set 2/xsect/santafe_xs.dgn
Date Plotted: 8-21-02 Plotted by: drp