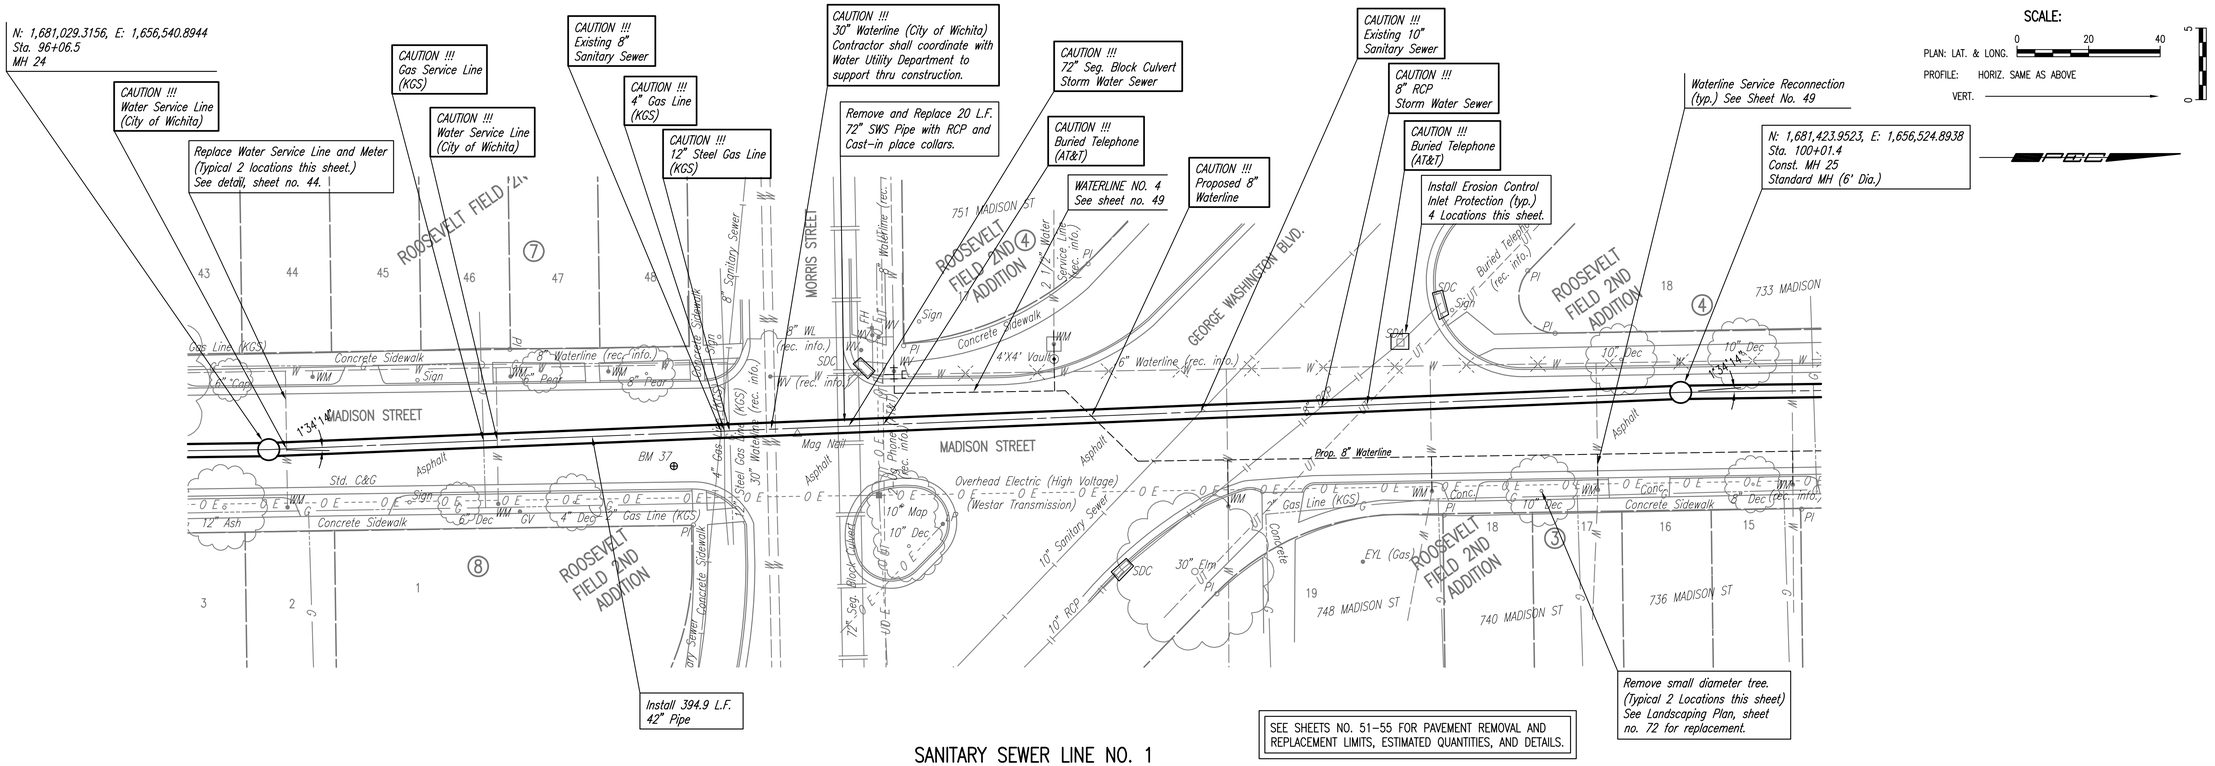

SANITARY SEWER LINE NO. 1

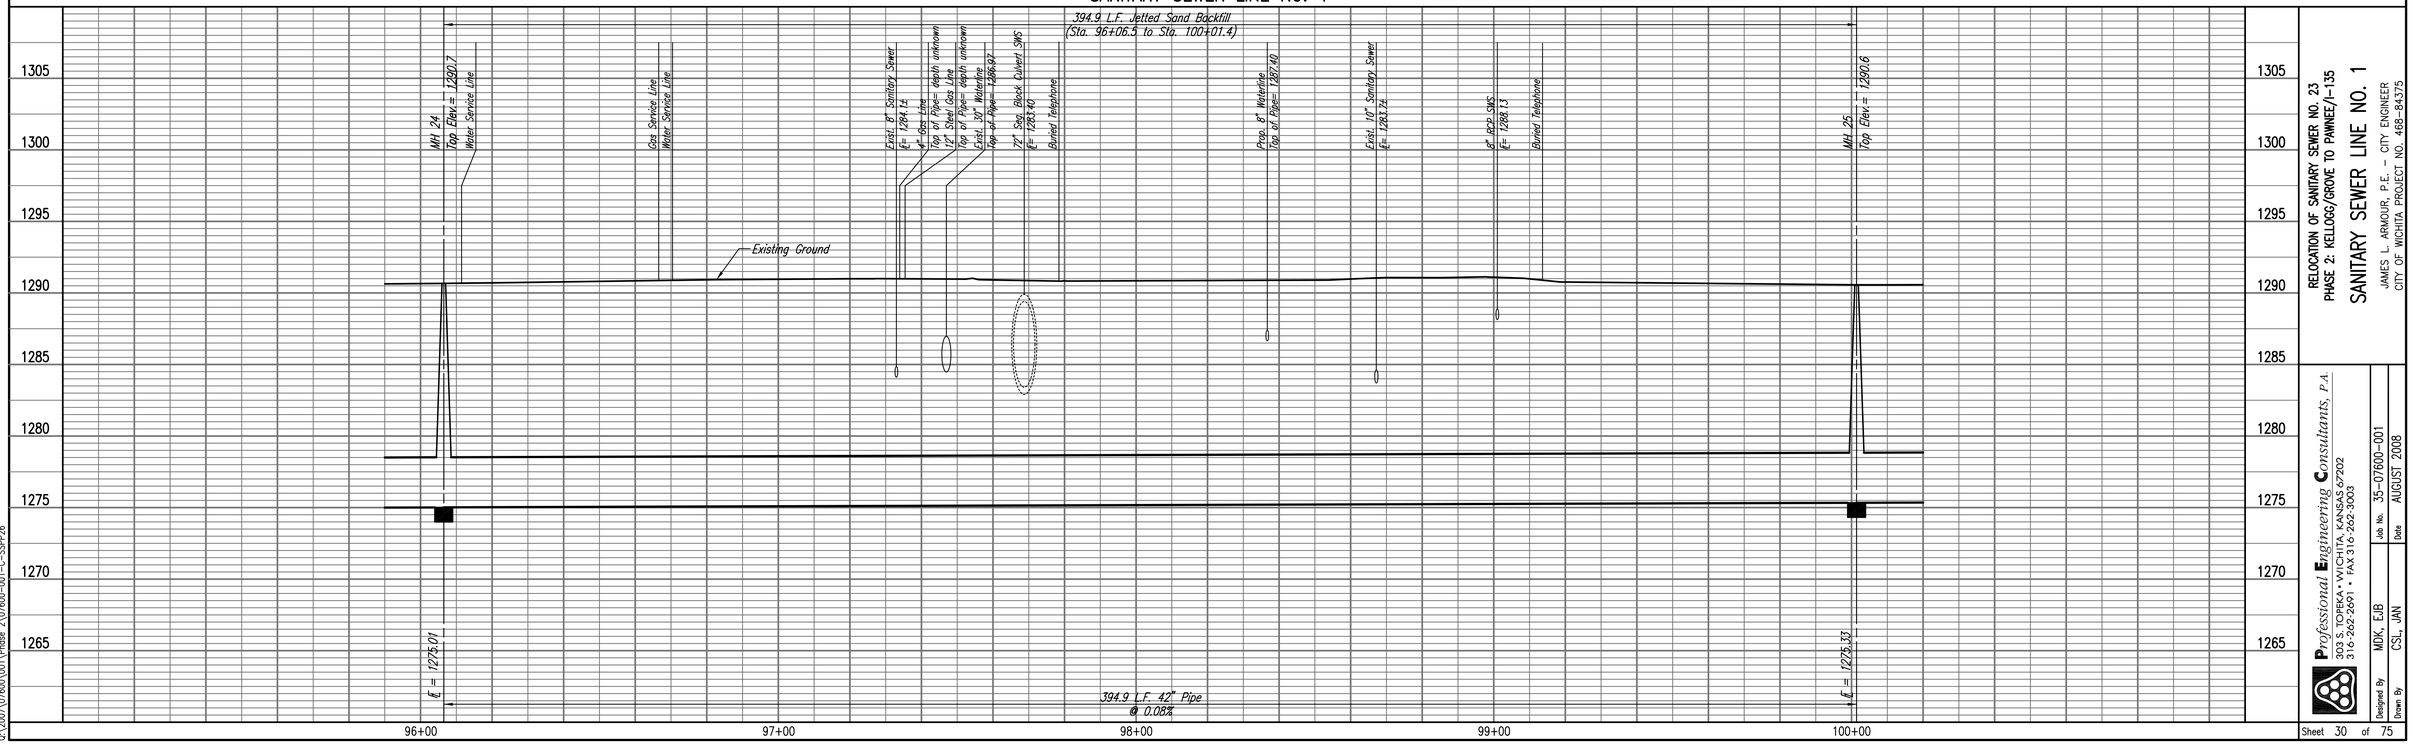

RELOCATION OF SANITARY SEWER NO. 23, PHASE 2: KELLOGG/GROVE TO PAWNEE/I-135

SANITARY SEWER LINE NO. 1

JAMES L. ARMOUR, P.E. – CITY ENGINEER
CITY OF WICHITA, PROJECT NO. 468-84375

PLAN / PROFILE — BY | DATE | CHECKED | CHECKED

Professional Engineering Consultants, P.A.
303 S. TOPEKA • WICHITA, KANSAS 67202
316.262.2691 • FAX 316.262.3003

Job No. 35-07600-001
Date AUGUST 2008
Designed By MDK, EJB
Drawn By CSL, JAN

Sheet 30 of 75

Saved 03-04-2010 5:03:28 PM by CSL
Sheet=S:\Plan Sheets\07600-001.dgn PM by CSL
Q:\2007\07600\001\Phase 2\07600-001-C-SSSP26